





Existing Front Elevation
Scale 1:100

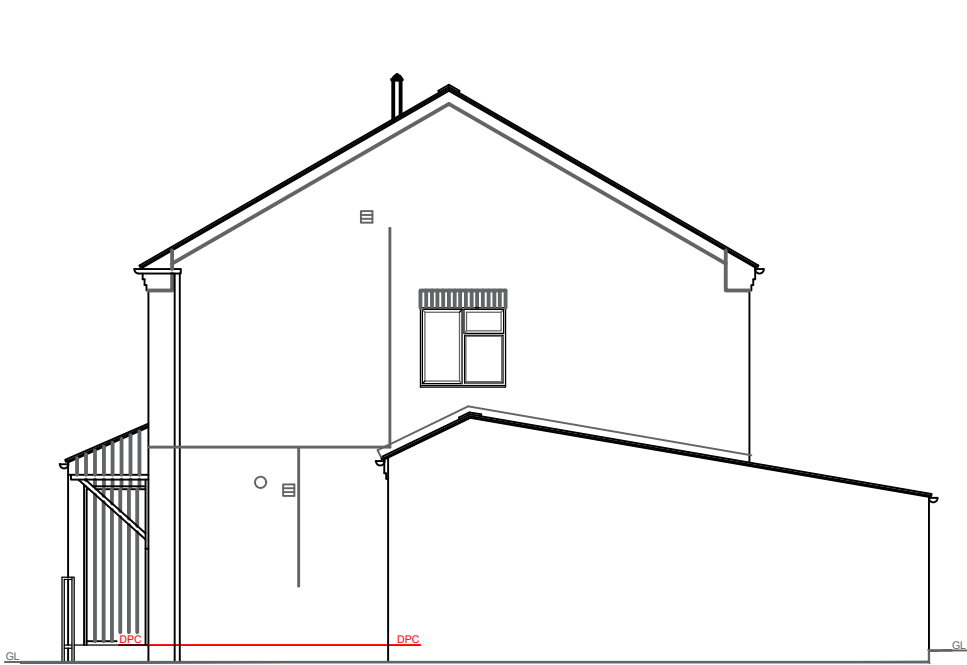


Existing Side Elevation
Scale 1:100




Existing Rear Elevation
Scale 1:100

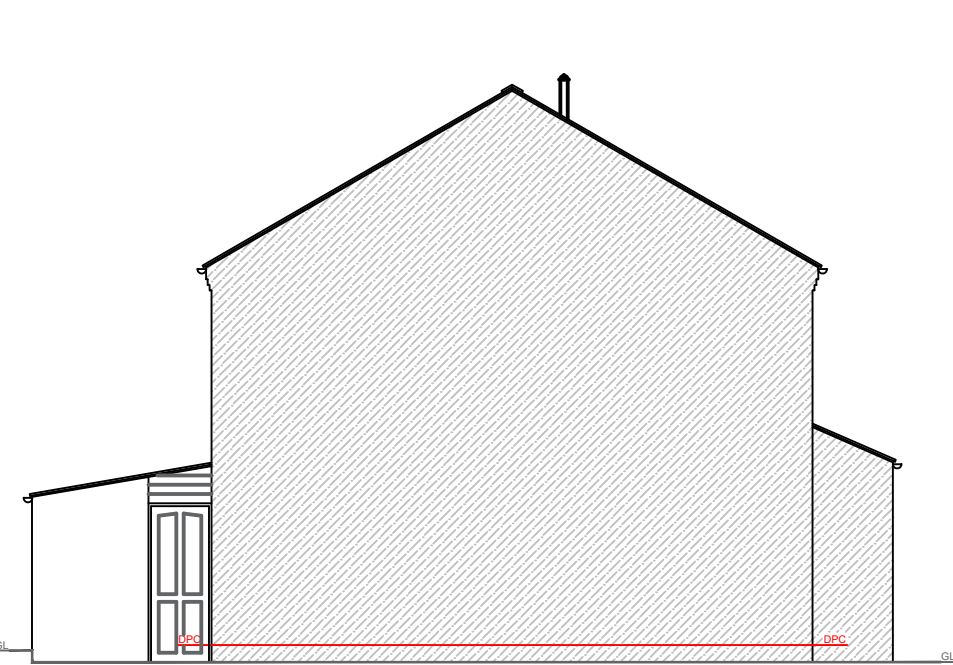


Existing Side Elevation
Scale 1:100

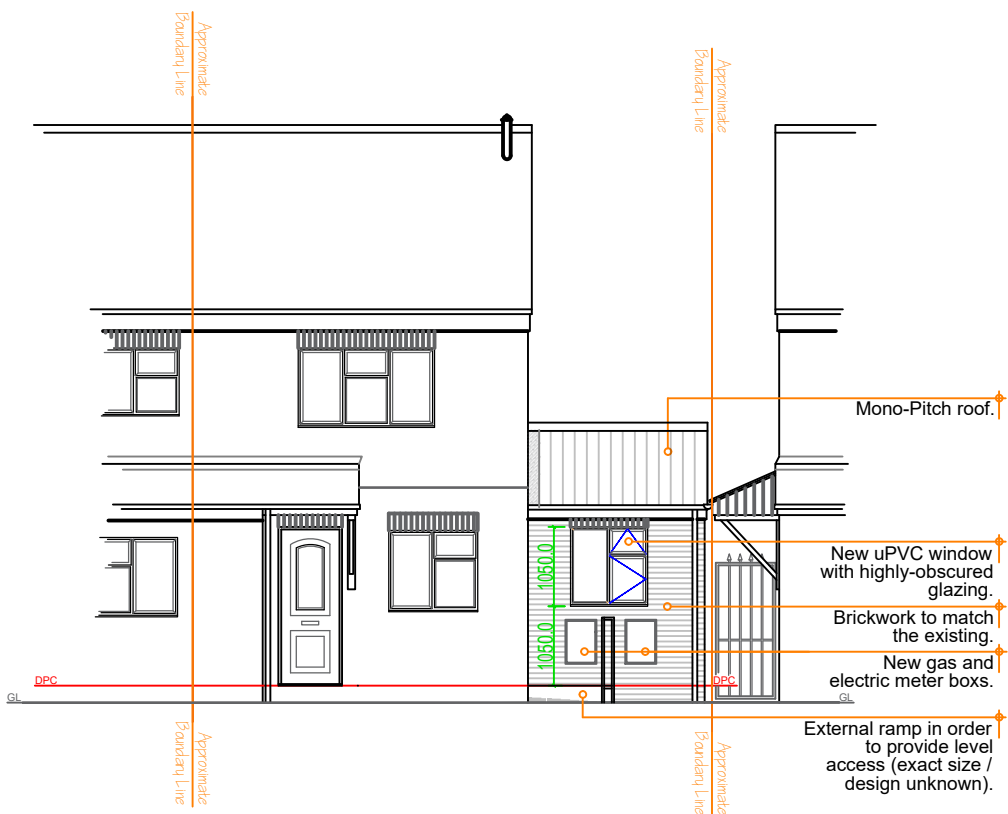


Proposed Front Elevation
Scale 1:100

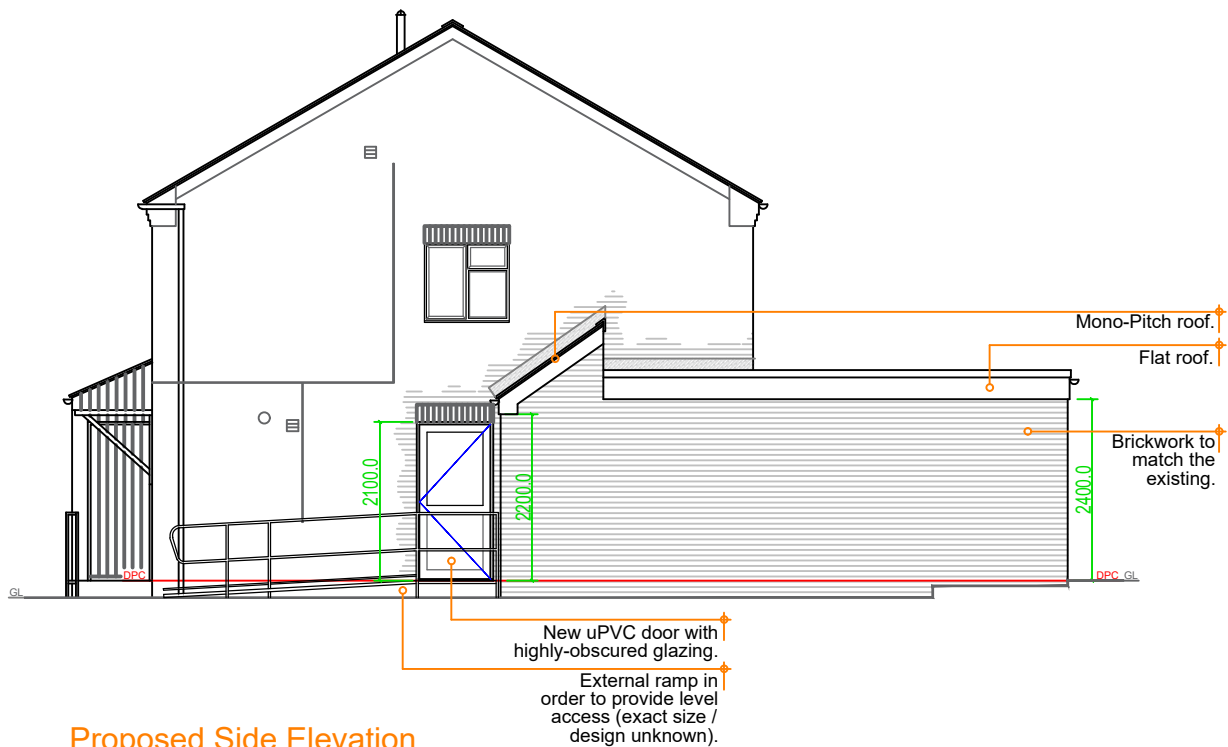


Proposed Side Elevation
Scale 1:100

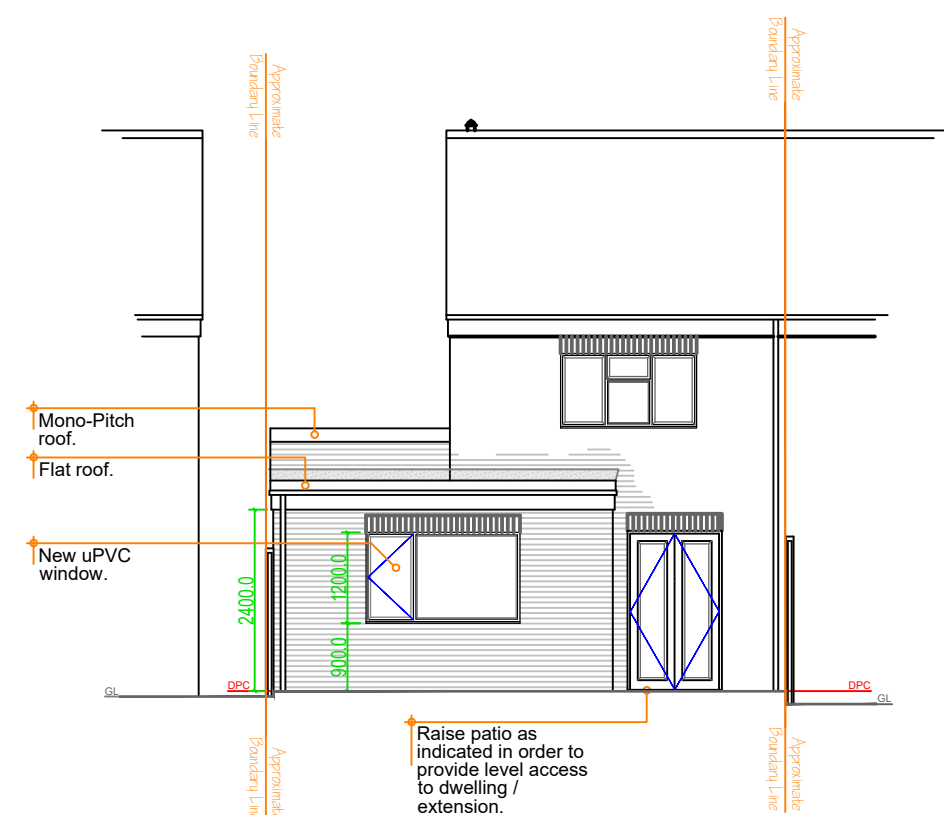


Proposed Rear Elevation
Scale 1:100

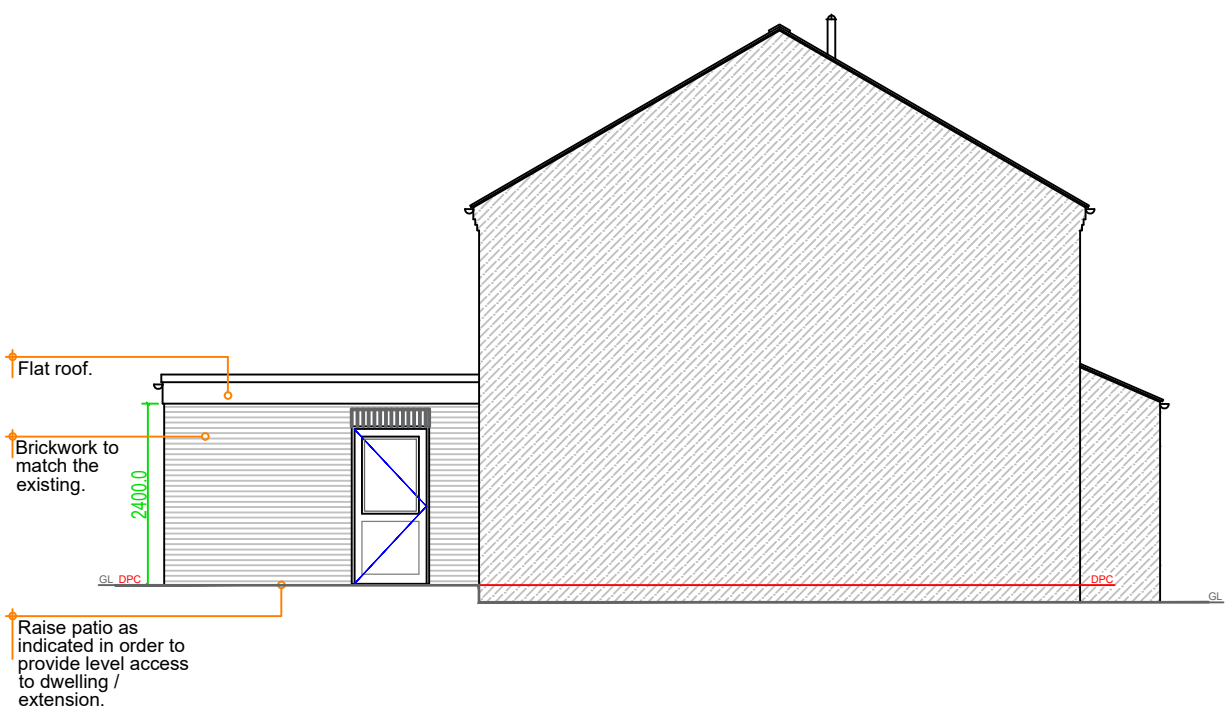


Proposed Side Elevation
Scale 1:100

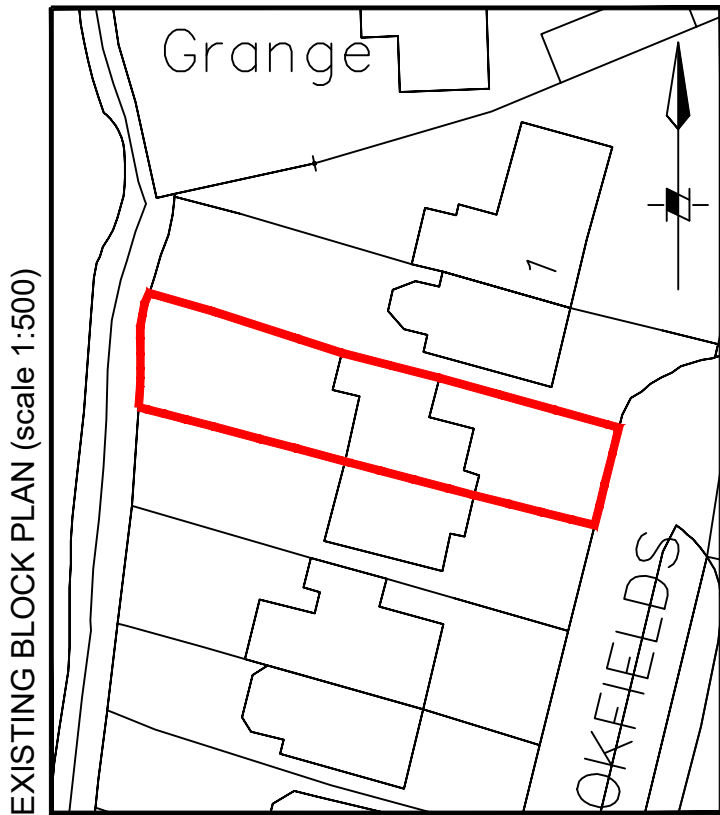

EXISTING BLOCK PLAN (scale 1:500)

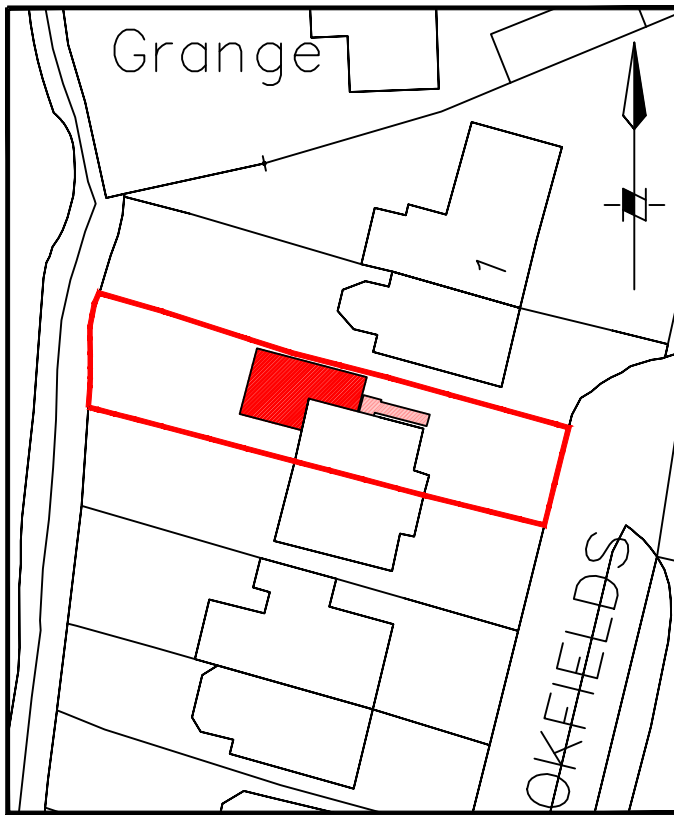

PROPOSED BLOCK PLAN (scale 1:500)

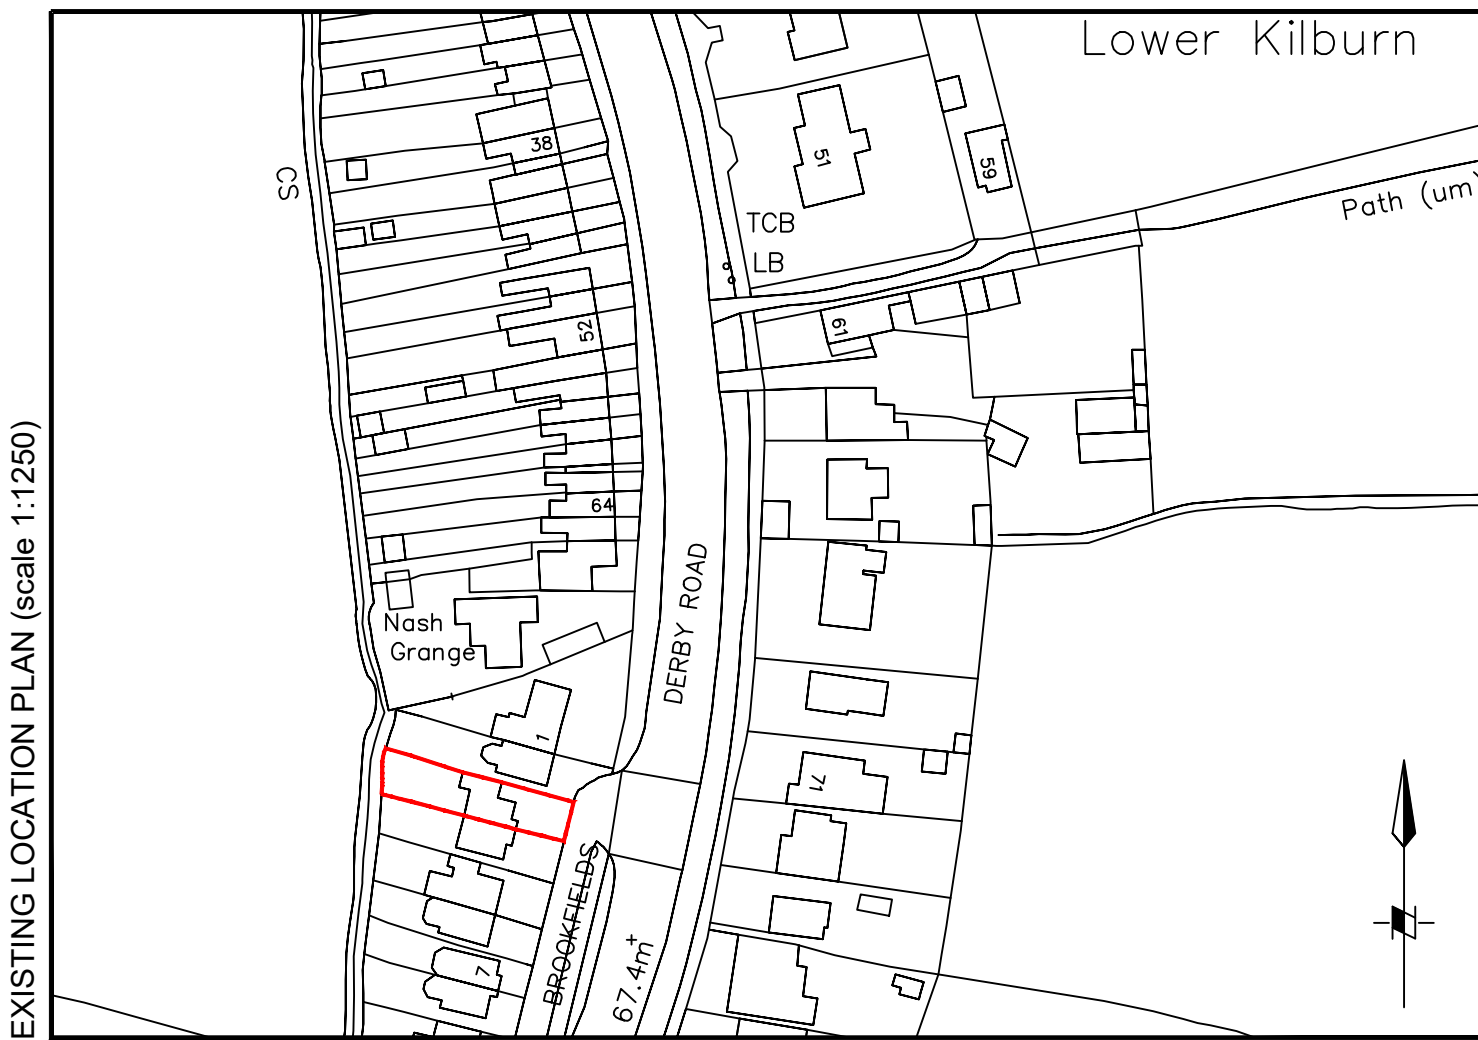

EXISTING LOCATION PLAN (scale 1:1250)

Building Regulations Completion Certificate	YES
Electrical Test Certificate (NICEIC or similar)	YES
Part P Electrical Certificate	YES
Gas Safe Installation Certificate	YES
FENSA Certificate	YES

NB: Following practical completion failure to supply Amber Valley Borough Council with the correct certificates will delay final payments.

Rev.	Details of Revision	Date	Initial
------	---------------------	------	---------

Project
3 Brookfields
Lower Kilburn, Belper
Derbyshire
DE56 0PZ

PIN Number
950951

Drawing Number
950951-WD-02

Revision
-

Title
Existing & Proposed Elevations and Block & Location Plans

Scale
1:50

Drawn
KF

Checked

Original Size
A2

Date
21/01/2026

Date

Status
WORKING DRAWINGS