

NORTH ELEVATION

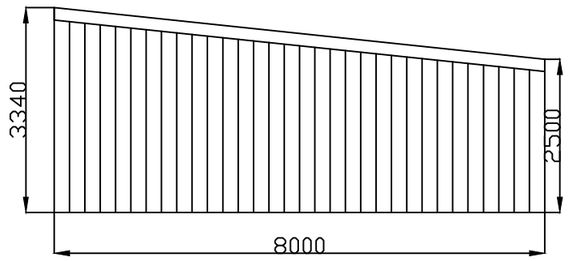

SOUTH ELEVATION

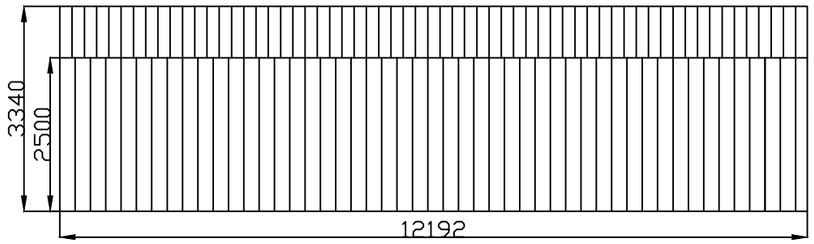

EAST ELEVATION

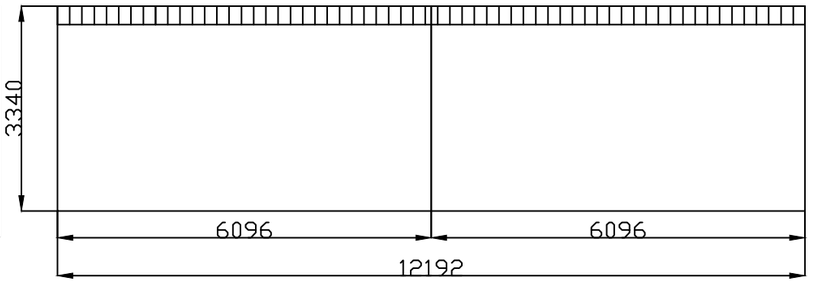

WEST ELEVATION

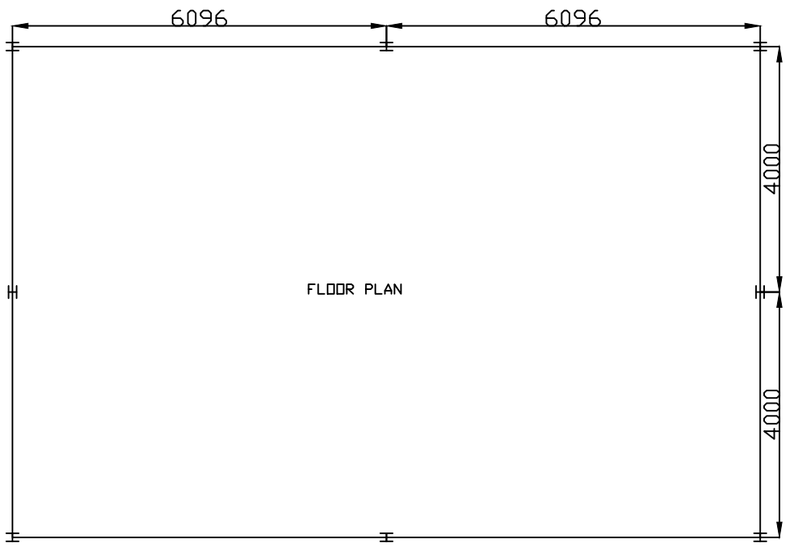

FLOOR PLAN

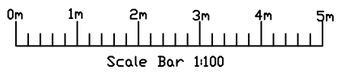

Scale Bar 1:100

General Notes

Big 6 profile fibre cement roof in natural grey.

Box Profile plastic coated sheeting in green

Black plastic RWG + downpipe

No.	Revision/Issue	Date

Firm Name and Address

Anthony Construction (Erecting & Cladding Specialists) Ltd.
Suite 1, Charlton House, Riverside Park, Raynesway, Derby, DE21 7BF

Project Name and Address

Mr Richard Chapman
c/o Charity Farm
Ripley Road
Derbyshire
DE56 2HW

Project	Sheet
26ft3" x 40ft	PD
Date: October 2019	
Scale: 1:100 @A3	

Drawn by – Olivia Anthony – Anthony Construction Ltd