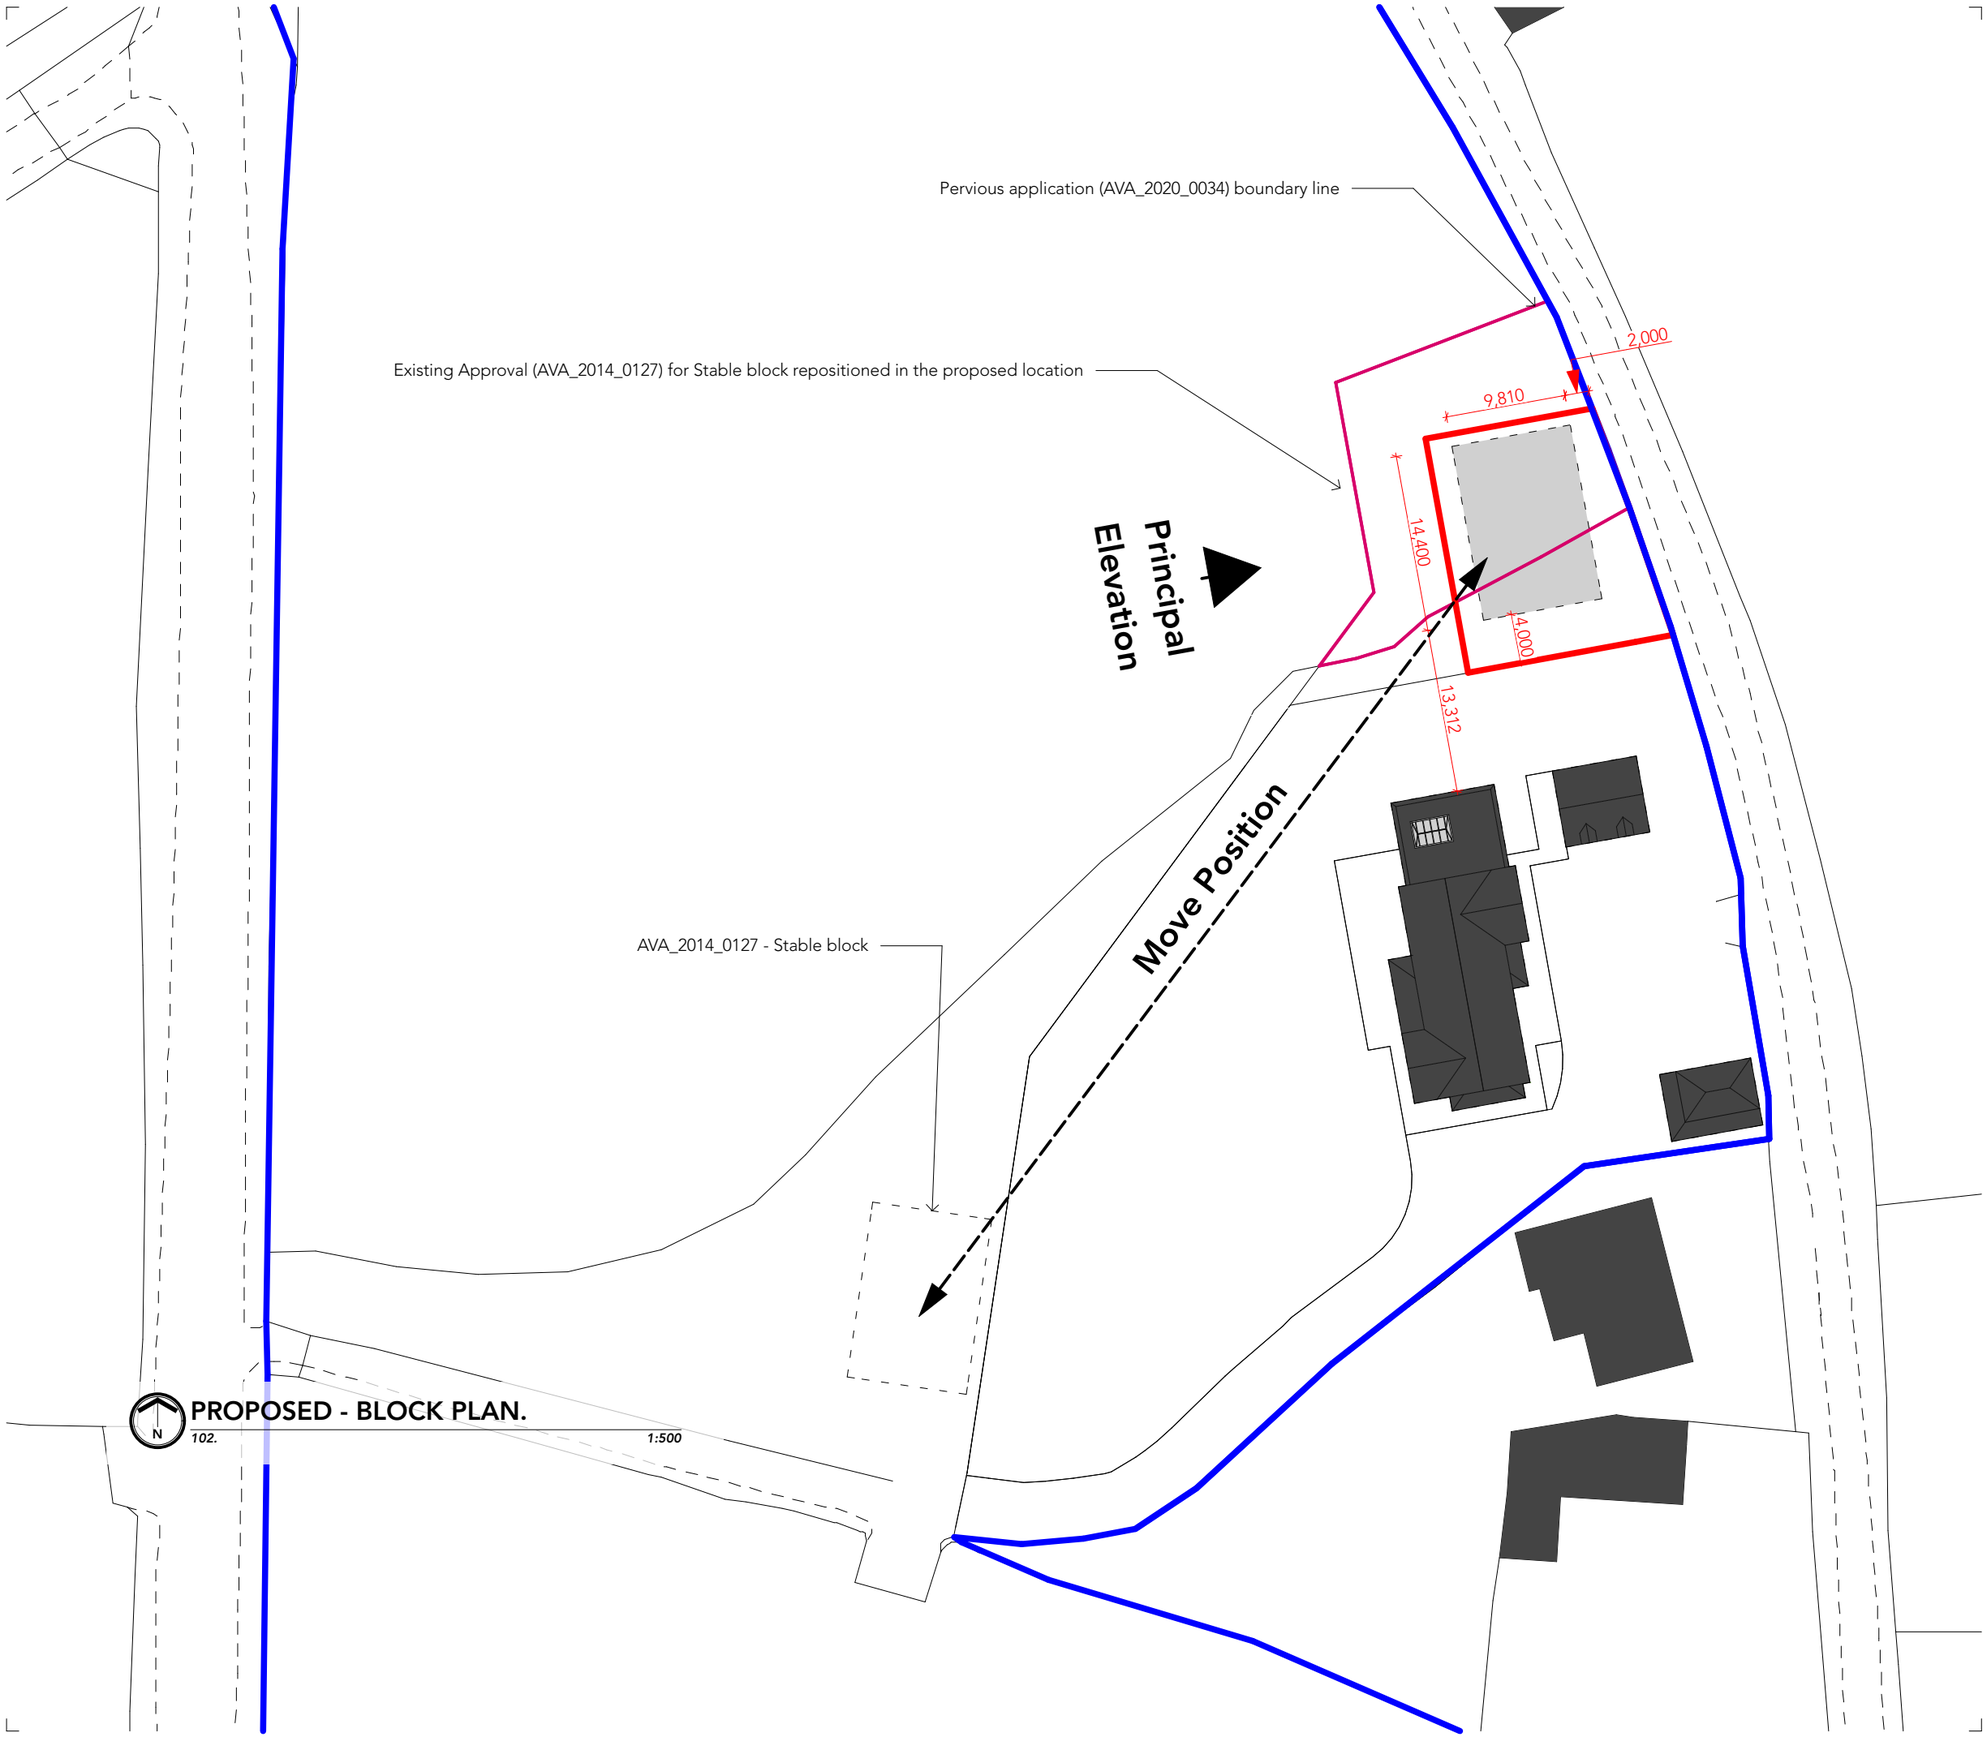


PROPOSED - BLOCK PLAN.

102. *1:500*

COPYRIGHT ©
This drawing is copyright and issued to you in confidence. It must not be copied, used or disclosed, in whole or in part, to third parties without our written permission. It remains the property of JSA Design Group Ltd whose registered office is Sadler Bridge Studios, Bold Lane, Derby, DE1 3NT and must be returned on request.

NOTE:
All dimensions are in millimetres unless stated otherwise. If in doubt ask. Do not scale from this drawing.

MODEL REF.
****

REVISIONS.			
Ref.	Note.	By.	Date.
A	Design Changes	PJ	03/01/20
B	Revised App boundary and new building footprint	PJ	01/06/20
C	Revised App boundary and new building footprint	PJ	09/06/20
D	Revised App boundary and new building footprint	PJ	09/06/20

LEGEND.
- Application Boundary
- Ownership Boundary

SCALE 1:500 0m 10 20

JSA|ARCHITECTS
DIFFERENT. BY DESIGN.
01332 460044 hello@jsa.design www.jsa.design

CLIENT.
MGM Homes Ltd

PROJECT.
Holmehurst, Hillcliff Lane, Turnditch, Belper, DE56 2EA

DRAWING.
Proposed Block Plan

SCALE.	SHEET SIZE.	DRAWN BY.	CHECKED.
1:500	A3	PJ	JS

PROJECT NO.	DWG. NO.	REV.
A18-007	102	D

DATE.	STATUS.
25/06/2020	PLANNING