
COPYRIGHT ©
This drawing is copyright and issued to you in confidence. It must not be copied, used or disclosed, in whole or in part, to third parties without our written permission. It remains the property of JSA Design Group Ltd whose registered office is Sadler Bridge Studios, Bold Lane, Derby, DE1 3NT and must be returned on request.

NOTE:
All dimensions are in millimetres unless stated otherwise. If in doubt ask. Do not scale from this drawing.

MODEL REF.
**********

| REVISIONS. | | | |
|---|---|---|---|
| Ref. | Note. | By. | Date. |
| A | Design Changes | PJ | 03/01/20 |
| B | Revised App boundary and new building footprint | PJ | 01/06/20 |
| C | Revised App boundary and new building footprint | PJ | 09/06/20 |
| D | Revised App boundary and new building footprint | PJ | 09/06/20 |

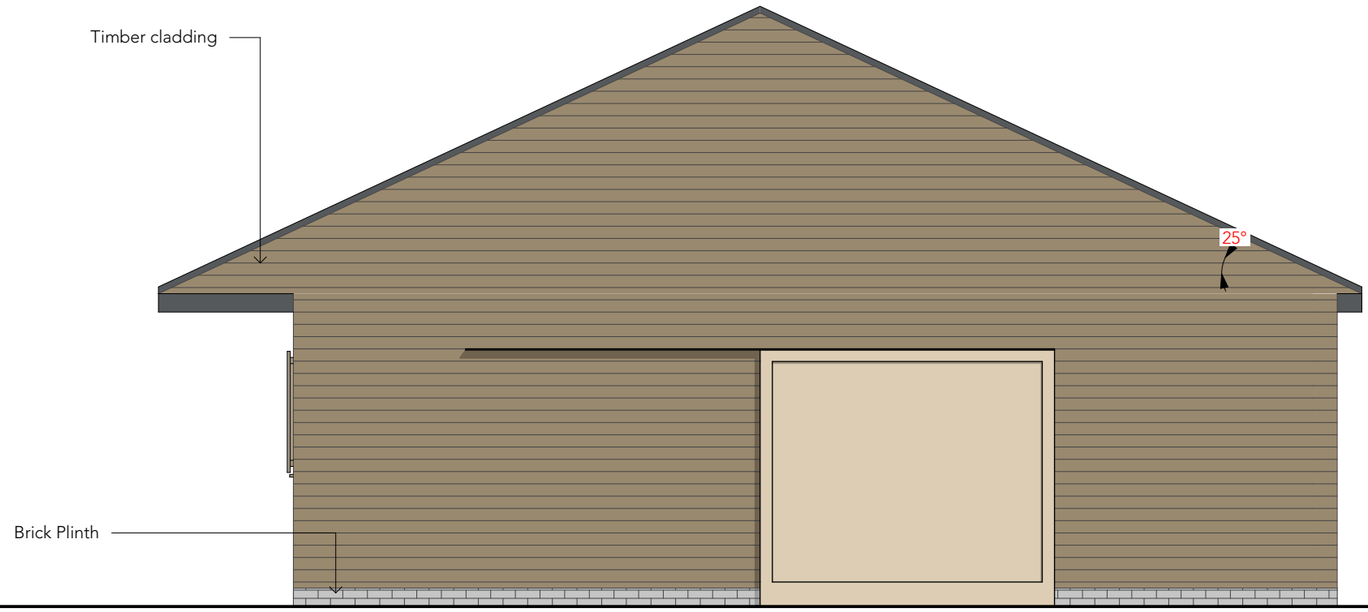


## PROPOSED - SOUTH ELEVATION.
*108.* *1:50*




## PROPOSED - WEST ELEVATION.
*109.* *1:50*

SCALE 1:50 0m 1 2

JSA|ARCHITECTS
DIFFERENT. BY DESIGN.
01332 460044 hello@jsa.design www.jsa.design

CLIENT.
**MGM Homes Ltd**

PROJECT.
**Holmehurst, Hillcliff Lane, Turnditch, Belper, DE56 2EA**

DRAWING.
**Proposed Elevations**

| SCALE. | SHEET SIZE. | DRAWN BY. | CHECKED. |
|---|---|---|---|
| 1:50 | A3 | PJ | JS |

| PROJECT NO. | DWG. NO. | REV. |
|---|---|---|
| A18-007 | 108 | D |

| DATE. | STATUS. |
|---|---|
| 25/06/2020 | PLANNING |