


| | | | | | |
|---|---|---|---|---|---|
| Proposed Plans | Drawn by Alex Ördög | Date 6/26/2020 | Scale 1:500 @A4 | Client - | N |

Project
-

Drawing
Site and Location Plan

Reference
#Pln-A.02.1.1

Rev

Ördög Architect
www.alexordogarchitecture.com
07474 868 277
email@alexordogarchitecture.com

Boundary

1:50 scalebar

1:100 scalebar

1:500 scalebar


1:1250 scalebar









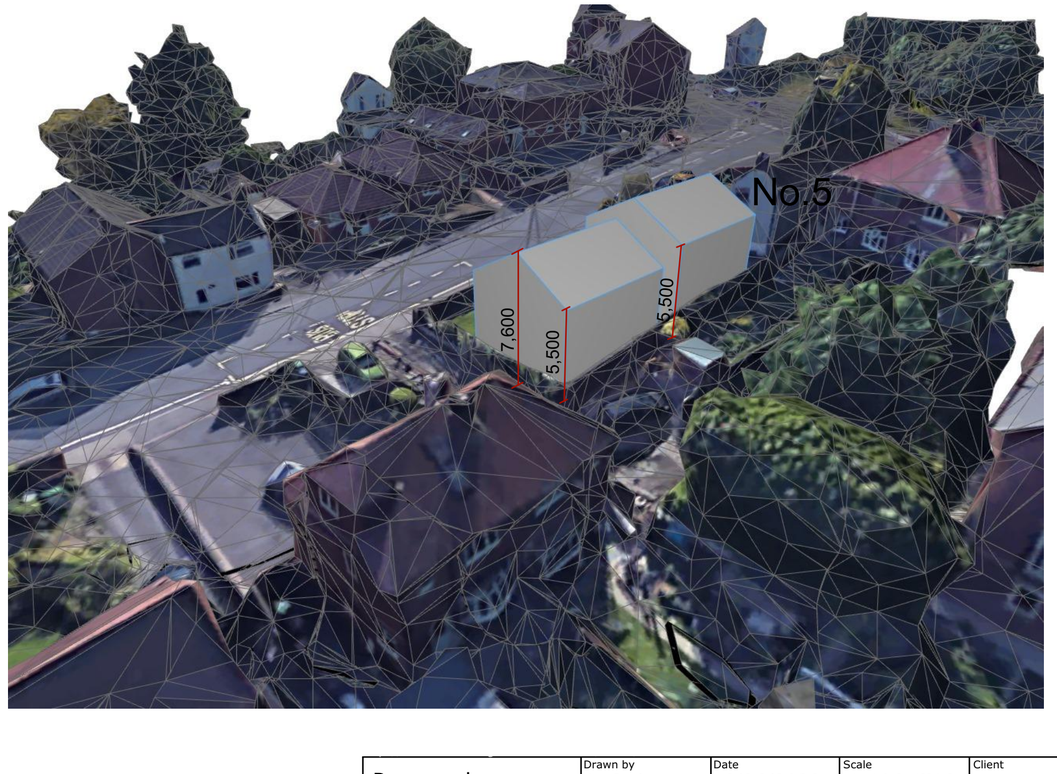


| | | | | |
|---|---|---|---|---|
| Proposed | Drawn by: A. Ordog | Date: 6/26/2020 | Scale: 1:196.46 @ A2 | Client: - |
| Project: - | | | | |
| Drawing: Perspectives | | Reference: #Pln-A.02.4 | Rev: | |

Ördög Architect
www.alexordogarchitecture.com
07474 868 277
email@alexordogarchitecture.com

Boundary

1:50 scalebar | 1:100 scalebar | 1:500 scalebar | 1:1250 scalebar