

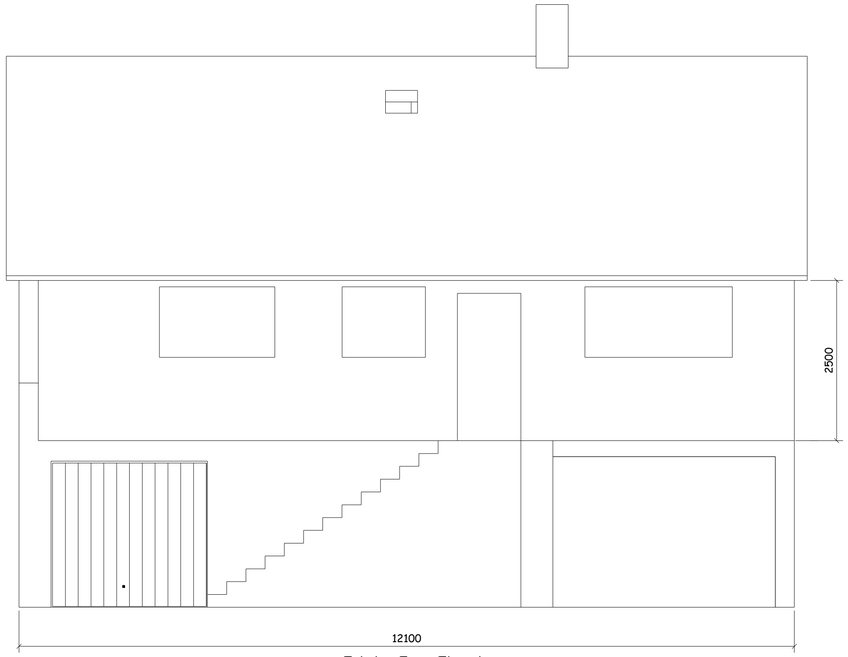



Existing Front Elevation

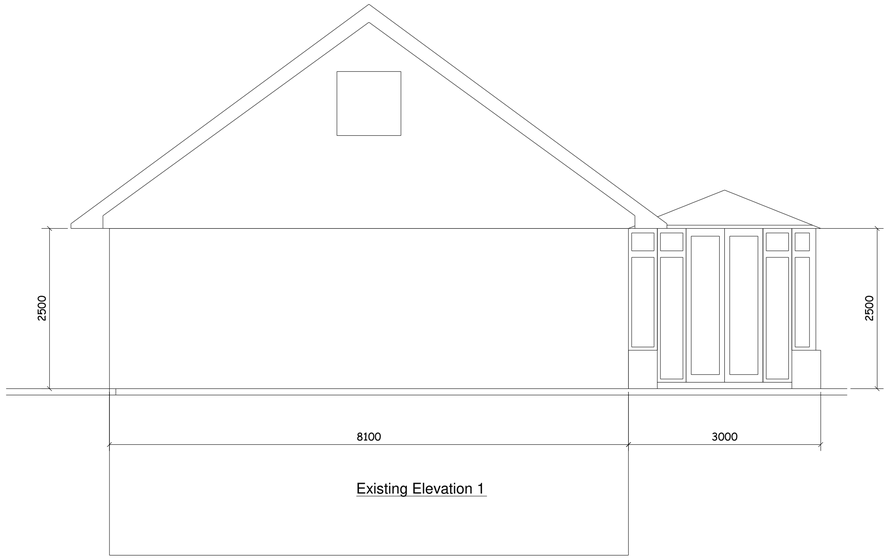


Existing Elevation 1

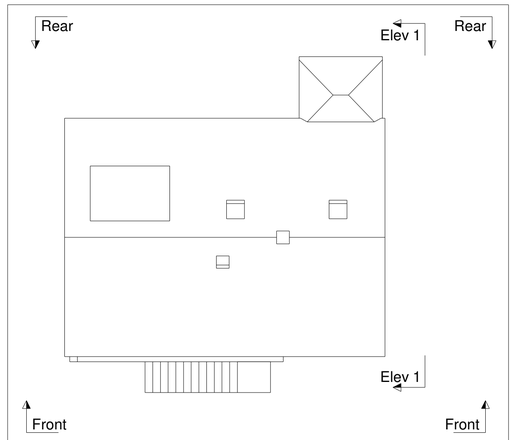

Plan View

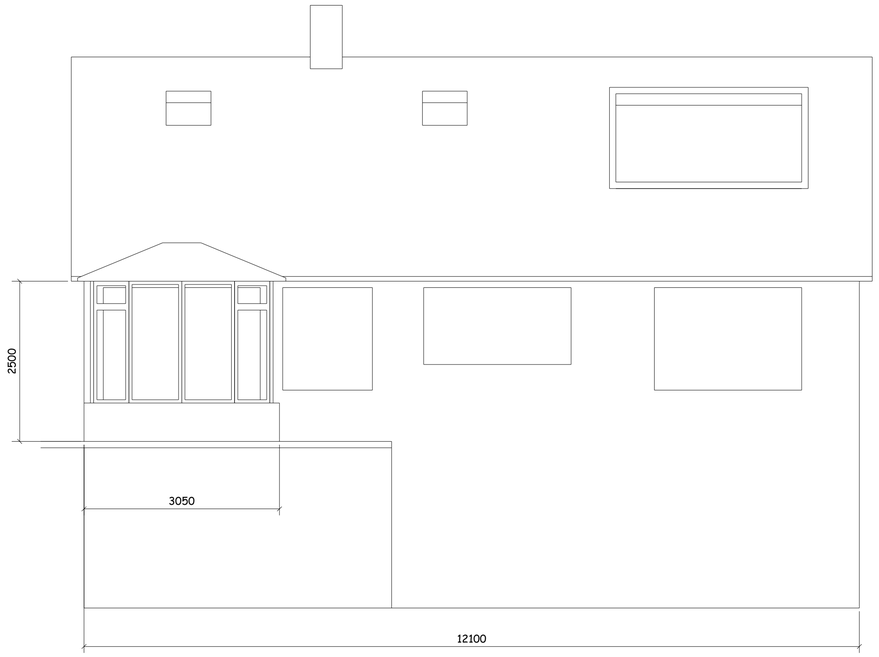

Existing Rear Elevation

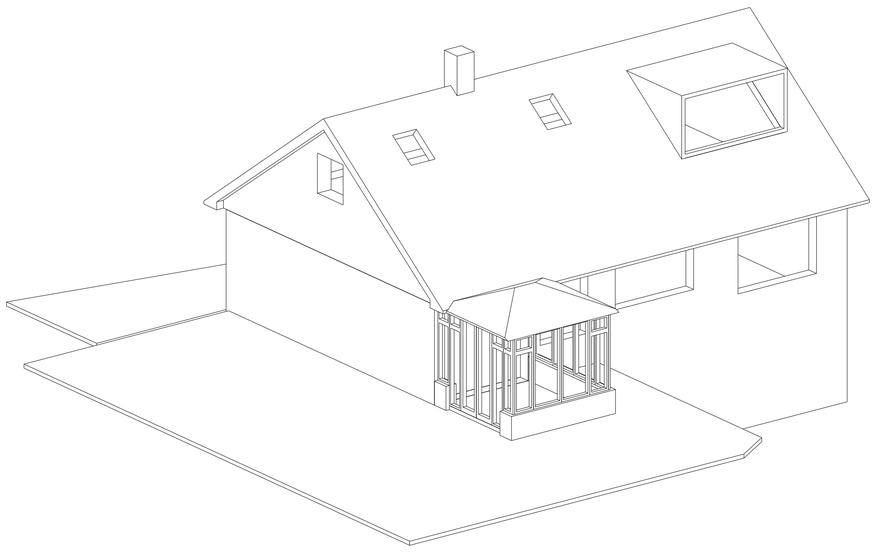

Existing Rear 3D View showing Conservatory


C1	Issued for Planing information	01.07.2020
REV MARK	REVISION DESCRIPTION	REVISION DATE

PEVERIL HOUSE,ALFRETON ROAD,DERBY, DERBYSHIRE,DE21 4AG
Tel: 01773 853400
Fax: 01773 857389
E-mail: contracts@bkstructures.co.uk


P&K STRUCTURES
OPTIMISED OFFSITE SOLUTIONS

DRAWING TITLE	Mill Leat Existing Views				
CONTRACT	Orangery. Mill Leat, Bobbin Mill Hill.				
DRAWN BY	DE	**CHECKED BY**		**ISSUE DATE**	01.07.2020
CONTRACT NO	Mill Leat Orangery		**SCALE**	1:50 1:75 1:125	
DRAWING No	SK-001		**REVISION No.**	C1	


Tekla Structures

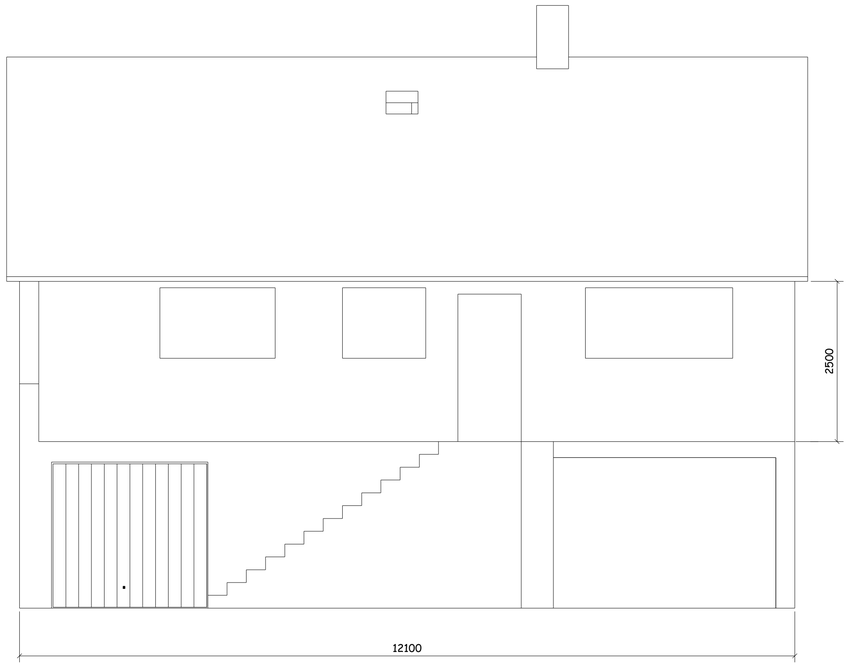


Proposed Front Elevation (Unchanged from Existing)

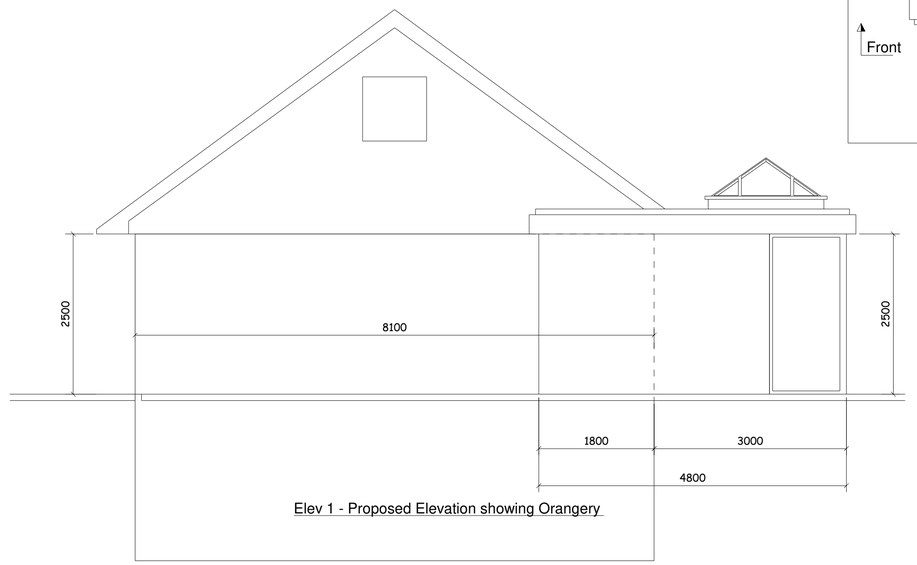


Elev 1 - Proposed Elevation showing Orangery

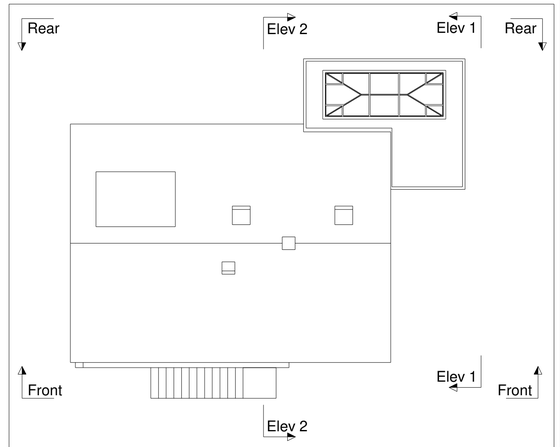

Proposed Plan View

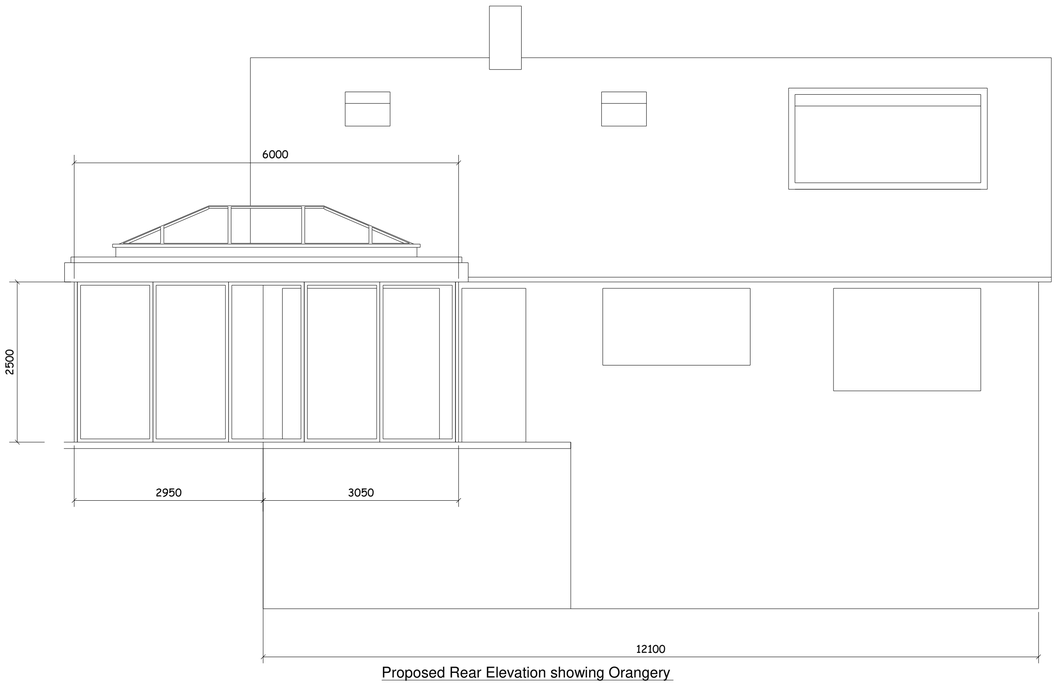

Proposed Rear Elevation showing Orangery

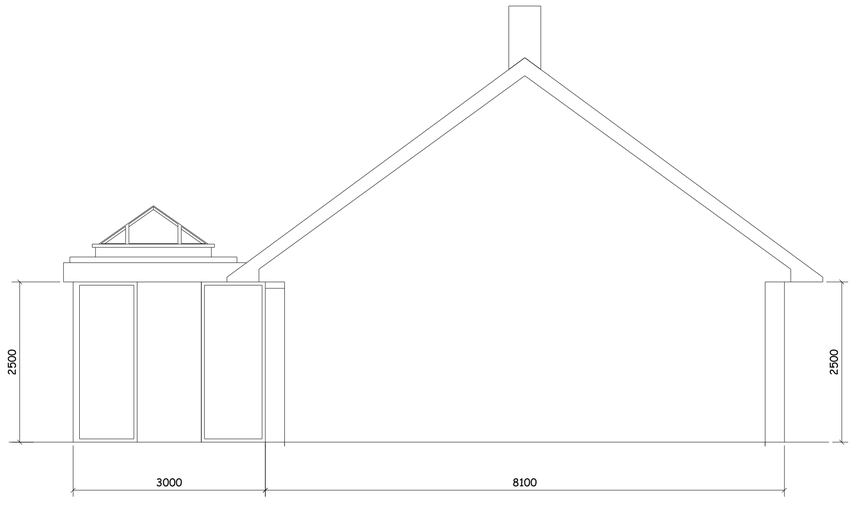

Elev 2 - Proposed Elevation showing Orangery


REV MARK	REVISION DESCRIPTION	REVISION DATE
C1	Issued for Planing information	01.07.2020

PEVERIL HOUSE,ALFRETON ROAD,DERBY, DERBYSHIRE,DE21 4AG
Tel: 01773 853400
Fax: 01773 857389
E-mail: contracts@bkstructures.co.uk


P&K STRUCTURES
OPTIMISED OFFSITE SOLUTIONS

DRAWING TITLE	Mill Leat Propsed Views				
CONTRACT	Orangery. Mill Leat, Bobbin Mill Hill.				
DRAWN BY	DE	**CHECKED BY**		**ISSUE DATE**	01.07.2020
CONTRACT NO	Mill Leat Orangery		**SCALE**	1:50	1:125
DRAWING No	SK-002		**REVISION No.**		C1

Tekla Structures

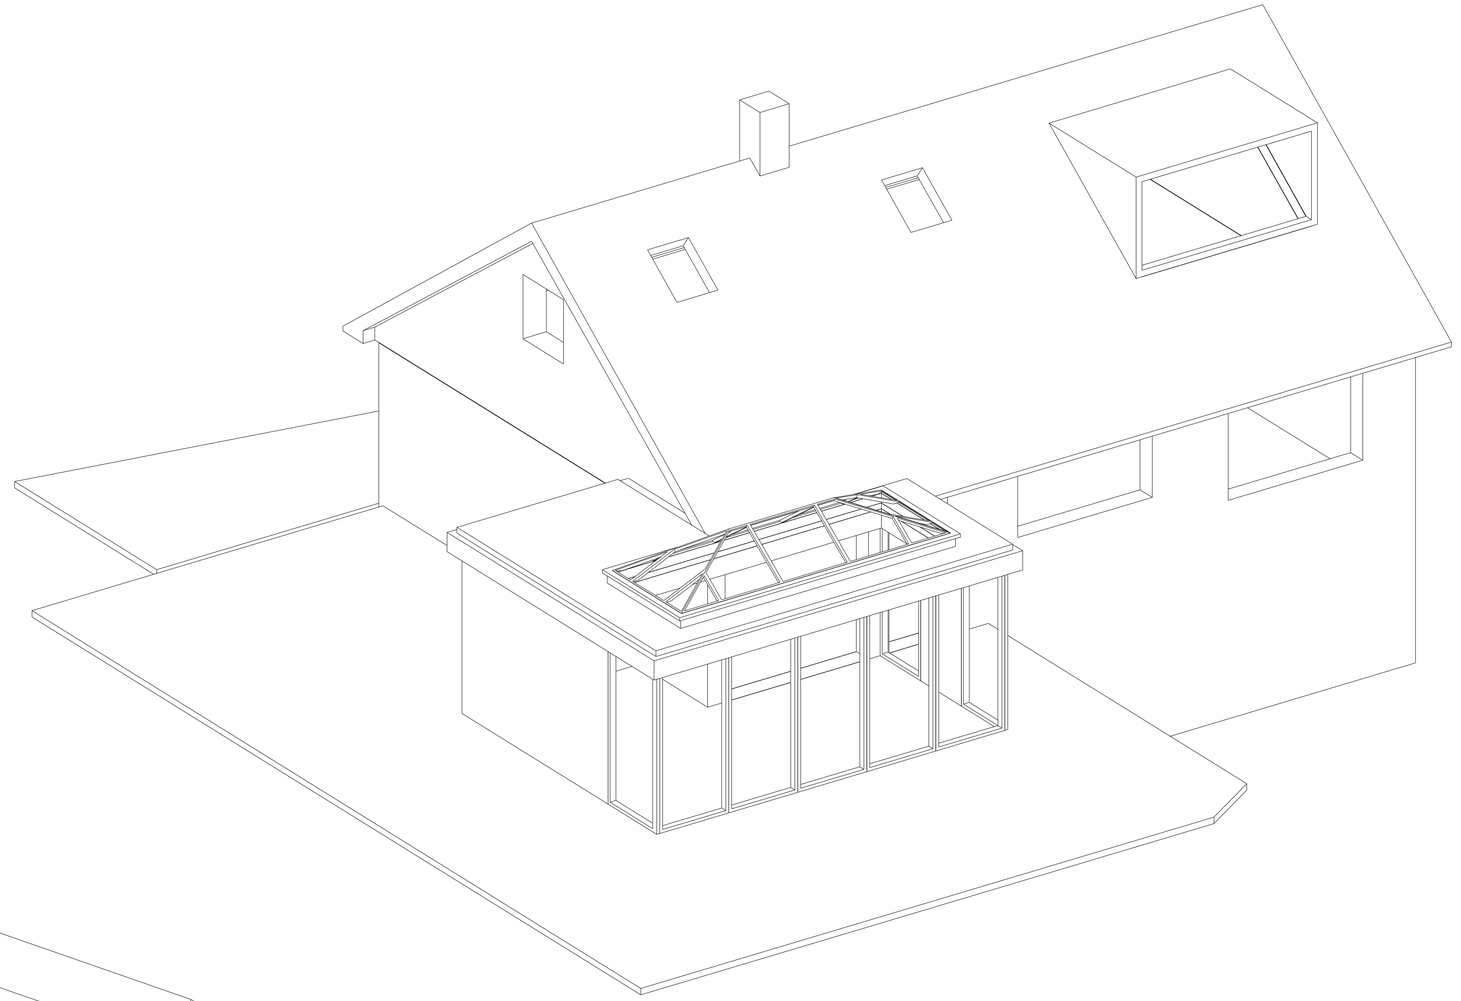

View 1 - Proposed Rear 3D View showing Orangery

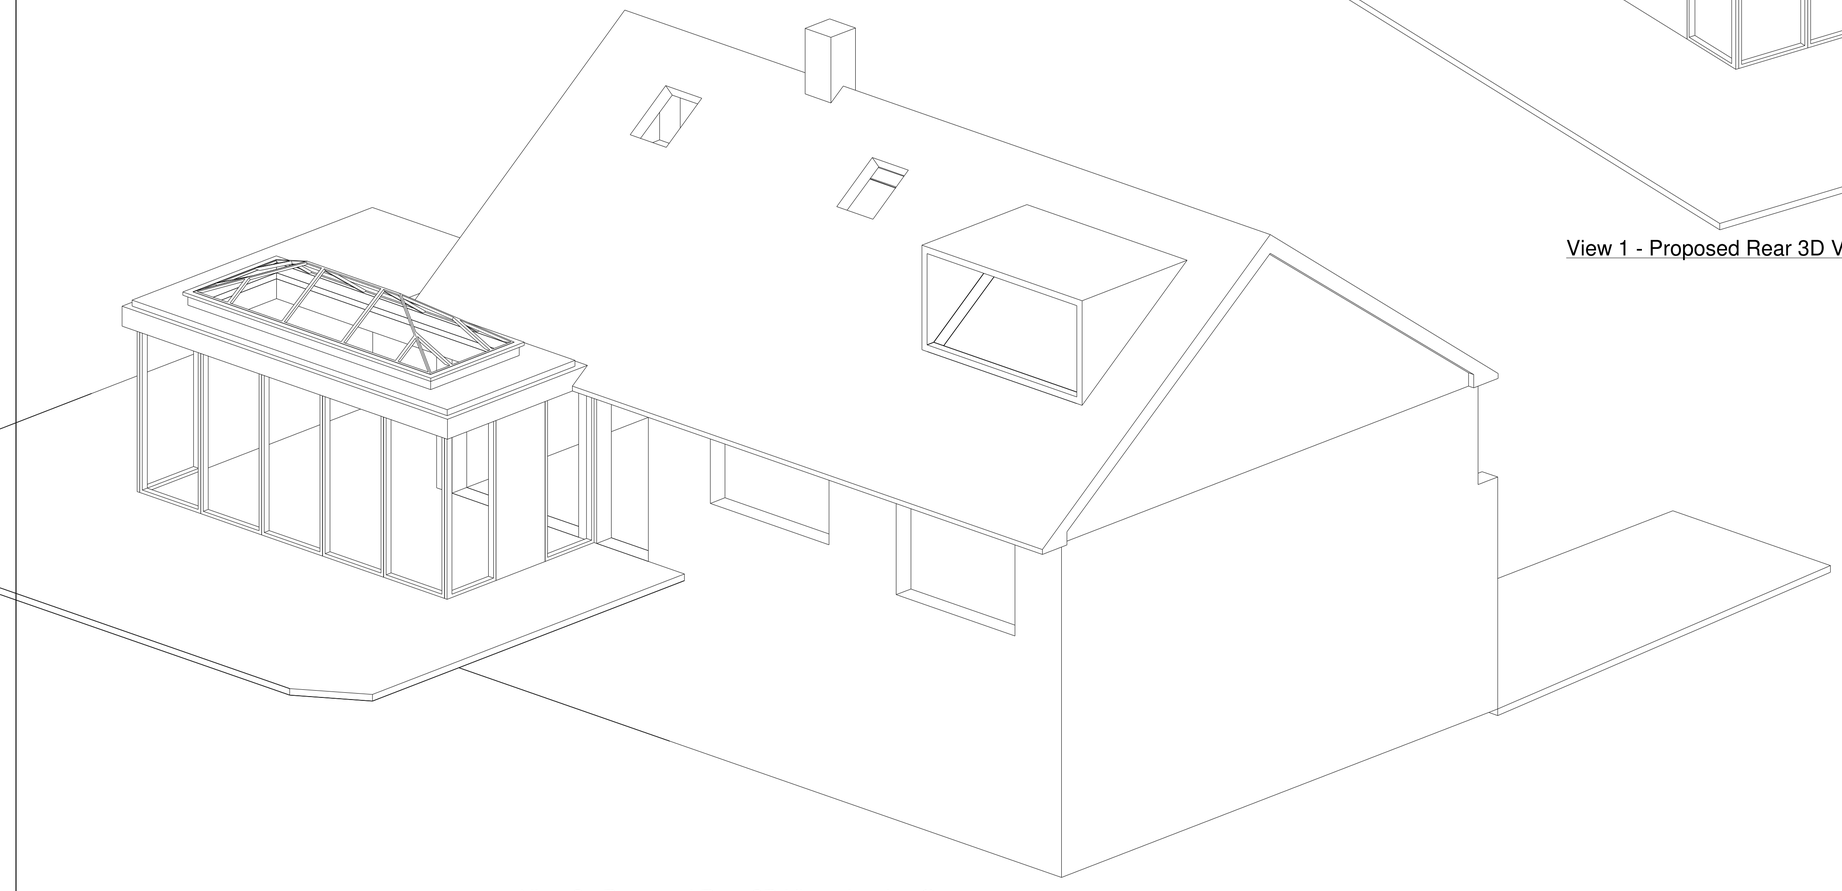

View 2 - Proposed Rear 3D View showing Orangery

REV MARK	REVISION DESCRIPTION	REVISION DATE
C1	Issued for Planing information	01.07.2020

PEVERIL HOUSE,ALFRETON ROAD,DERBY,
DERBYSHIRE,DE21 4AG
Tel: 01773 853400
Fax: 01773 857389
E-mail: contracts@bkstructures.co.uk

P&K STRUCTURES
OPTIMISED OFFSITE SOLUTIONS

DRAWING TITLE	Mill Leat Proposed 3D Views				
CONTRACT	Orangery. Mill Leat, Bobbin Mill Hill.				
DRAWN BY	DE	**CHECKED BY**		**ISSUE DATE**	01.07.2020
CONTRACT NO	Mill Leat Orangery		**SCALE**	1:45	
DRAWING No	SK-003		**REVISION No.**	C1	

Tekla Structures