
# 13 Crosshill

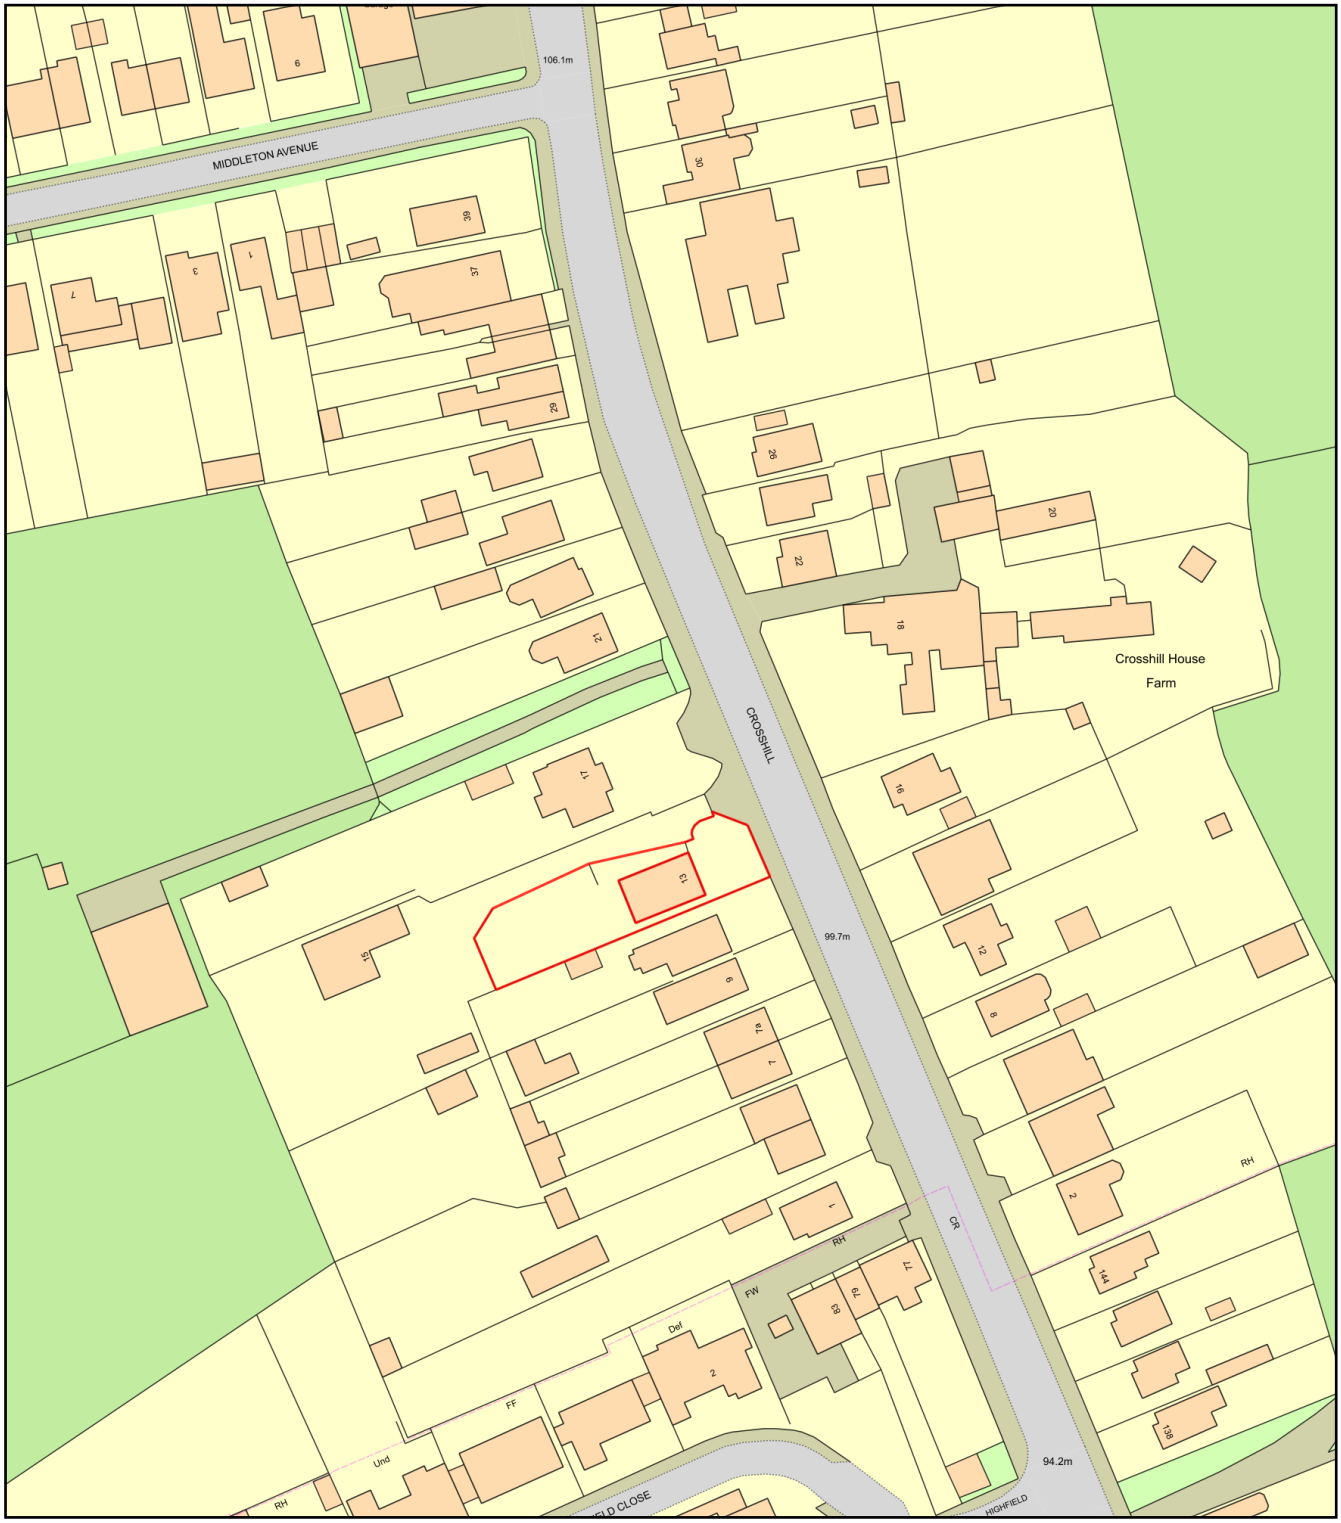


0 50
Metres

N

ReQuestaPlan

Plan Produced for: Louise Trower

Date Produced: 01 Jul 2020

Plan Reference Number: TQRQM20183090440418

Scale: 1:1250 @ A4

© Crown copyright and database rights 2019 OS 100042766