0 5 10 25 50m
1:500

0 5m
1:50

0 2 4 10 20m
1:200

0 1 2 5 10m
1:100

N

DISCLAIMER:

This drawing is copyright and shall not be reproduced nor used for any other purpose without the written permission of the auther.

This drawing must be read in conjunction with all other related drawings and documentation.

It is the contractors responsibility to ensure full compliance with the Building Regulations.

Do not scale from this drawing, use figured dimensions only unless for planning use.

It is the contractors responsibility to check and verify all dimensions on site. Any discrepancy to be reported immediately.

IF IN DOUBT ASK.

Materials not in conformity with relevant British or European Standards/Codes of practice or materials known to be deleterious to health & safety must not be used or specified on this project.


Use only manufacturers current literature for instalation of any specified products.

This drawing to be used only as described in the drawing status below.


This drawing may be scaled for planning and pricing purposes only.




PROPOSED ELEVATION A
SCALE 1:100

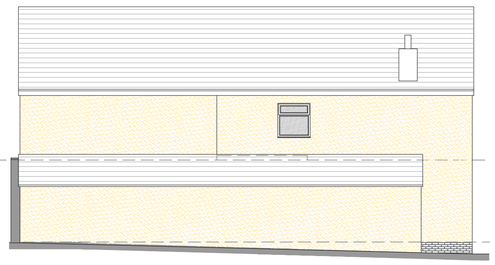

PROPOSED ELEVATION B
SCALE 1:100

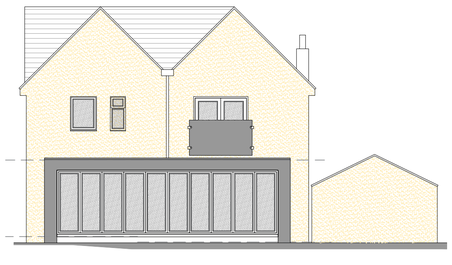


PROPOSED ELEVATION C
SCALE 1:100

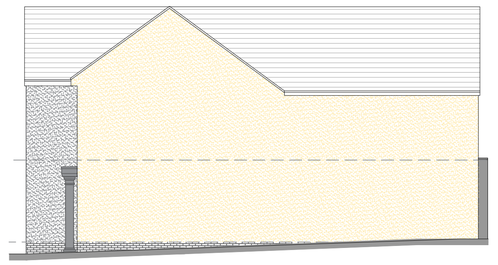


PROPOSED ELEVATION D
SCALE 1:100



SITE BLOCK PLAN
SCALE 1:500

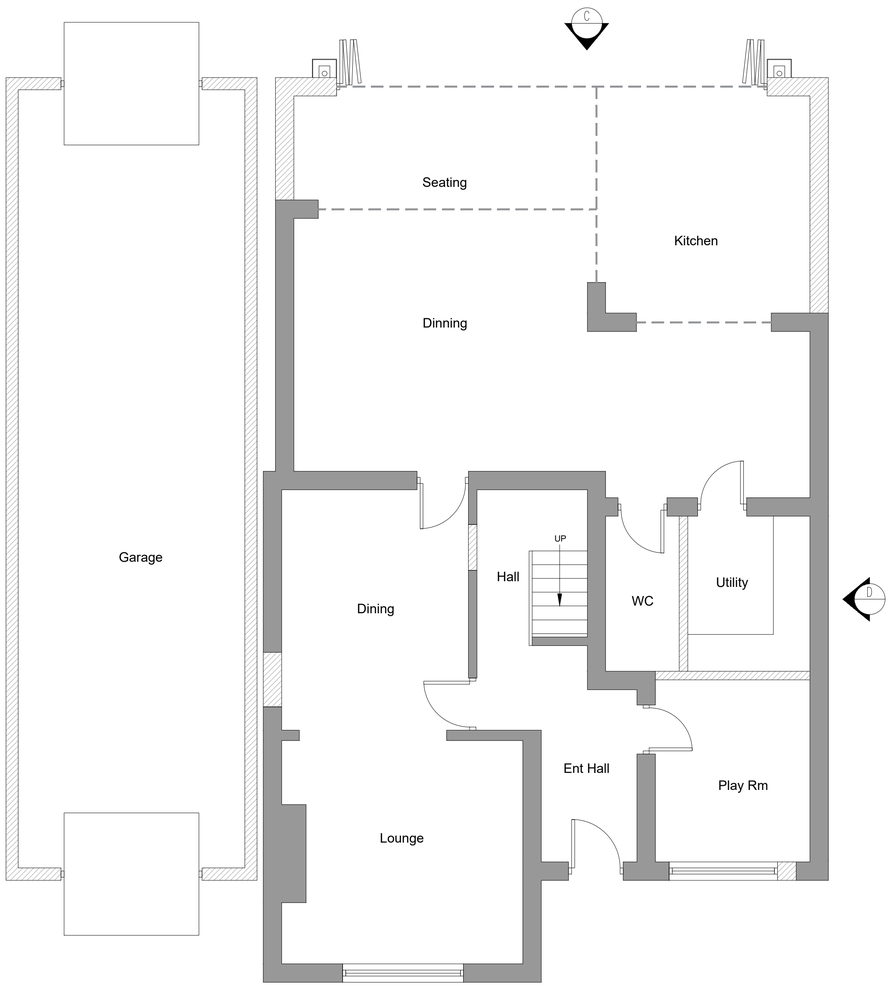


PROPOSED GROUND FLOOR PLAN
SCALE 1:50

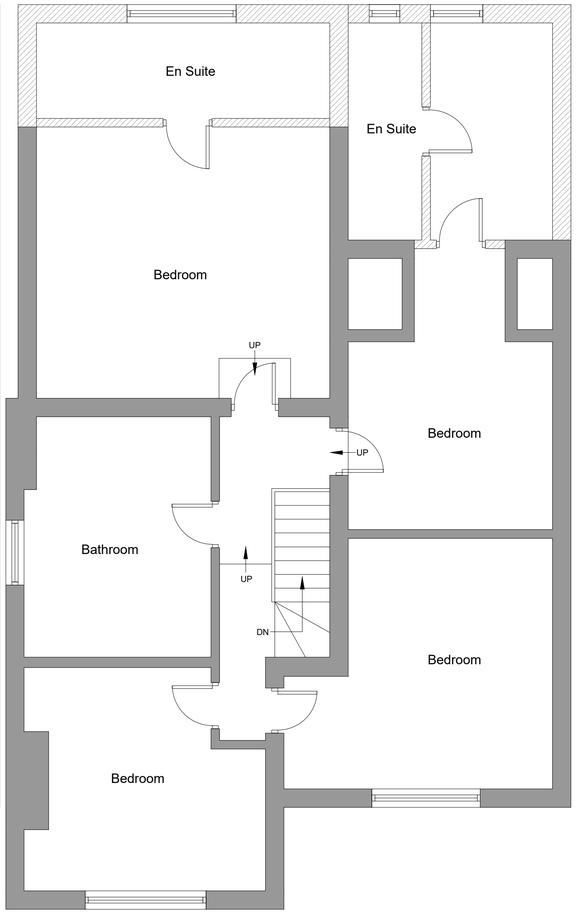


PROPOSED FIRST FLOOR PLAN
SCALE 1:50

New wall and railings to front of plot as separate detail

BLOCK PLAN
SCALE 1:200

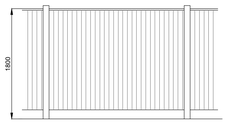

Proprietary 1800mm high timber close board timber fence along boundary line of plot.

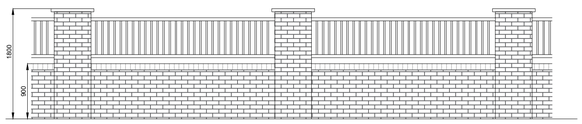

Brick boundary wall to front of plot with brick piers and metal railing infill's.



Image of similar wall, railing and gate detail.

Rev B - Feature box gutter indicated around bi-fold doors.
Rev A - Revised to suite clients comments.

No.	Date	Description	Drwn/Chkd By

CLIENT
Mr J Riley
At 35 Leamoor Ave, Somercoats, Alfreton, DE55 1RL

PROJECT
Proposed Two Storey Side Extension

TITLE
PROPOSED PLANS AND ELEVATIONS.

DRAWING STATUS
PLANNING

DRAWN	JDB	CHECKED	CHECKED
SCALE	1:500, 1:200, 1:100 & 1:50 @ A1		
DATE	04.12.19		

bothams
architectural design
t: 01246 569 397
e: bothamsdesign@gmail.com
w: bothamsdesign.co.uk

JOB NO.	DRAWING NO.	REV
18.017	PL_202	B