

Section

Elevation A-A

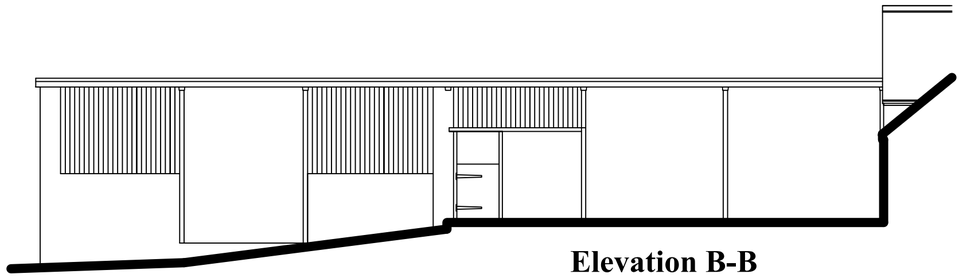

Elevation B-B

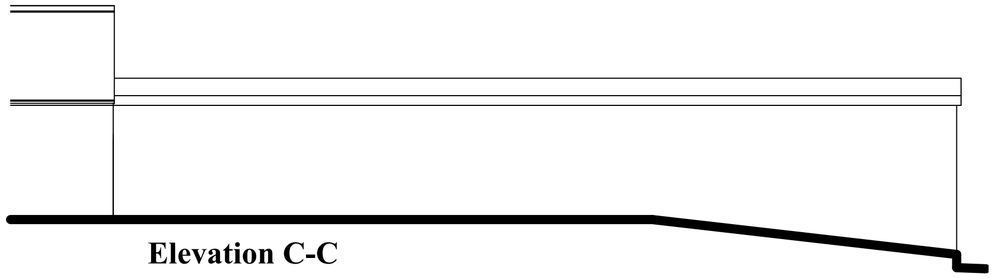

Elevation C-C

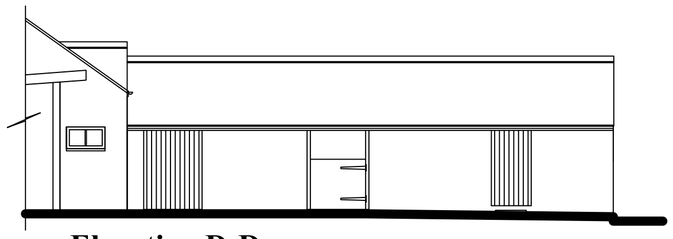

Elevation D-D

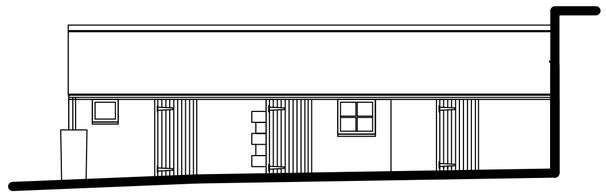

Elevation E-E

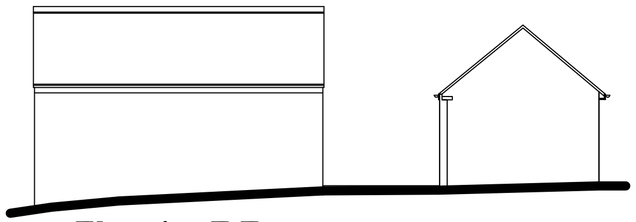

Elevation F-F



Section

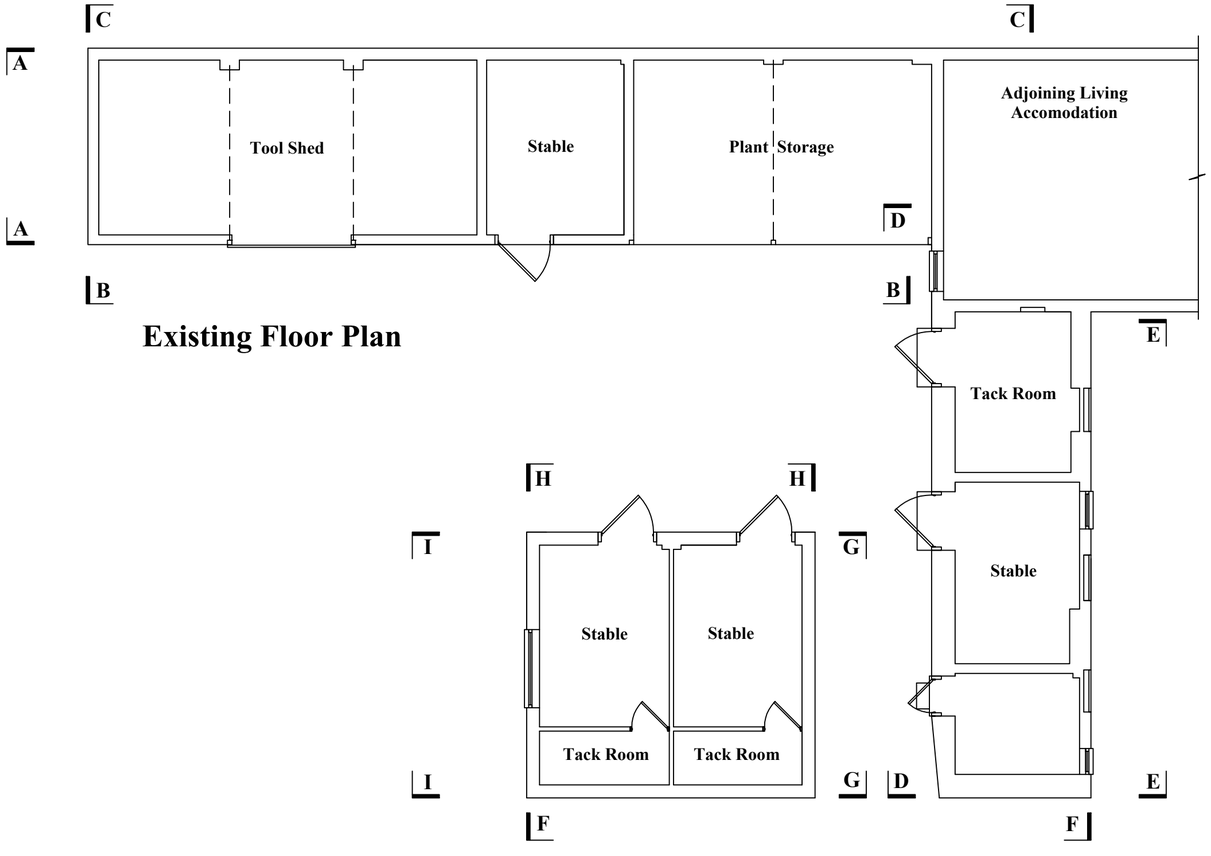

Existing Floor Plan

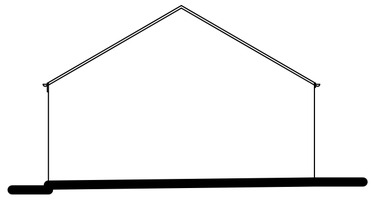

Elevation G-G

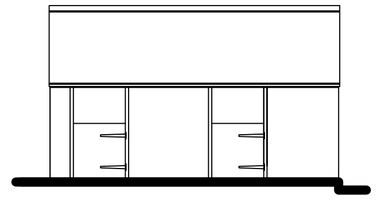

Elevation H-H

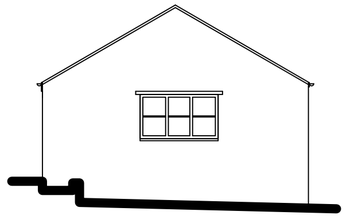

Elevation I-I

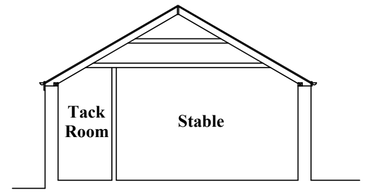

Elevation A-A

Client: Mr & Mrs D & L Spray	Scale: 1:100 @ A2
Job Add.: Callwood Farm, Belper Road, Bargate, Belper, Derbyshire. DE56 0SU	Date: July 2020 / Rev: -
Dwg Title: Existing Floor Plans, Elevations And Sections	Dwg No: 2020-07-26-02