

Proposed Elevation A-A
Scale 1:50 (West)

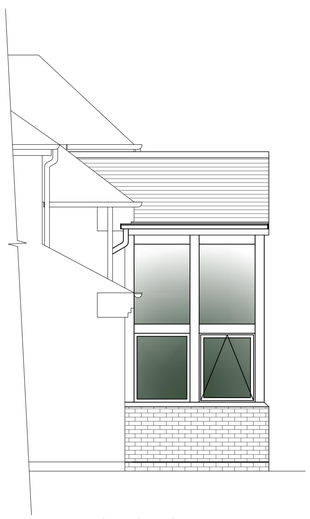

Proposed Side Elevation
Scale 1:50 (West)



Proposed Front Elevation
Scale 1:50 (South)



Proposed Side Elevation
Scale 1:50 (East)

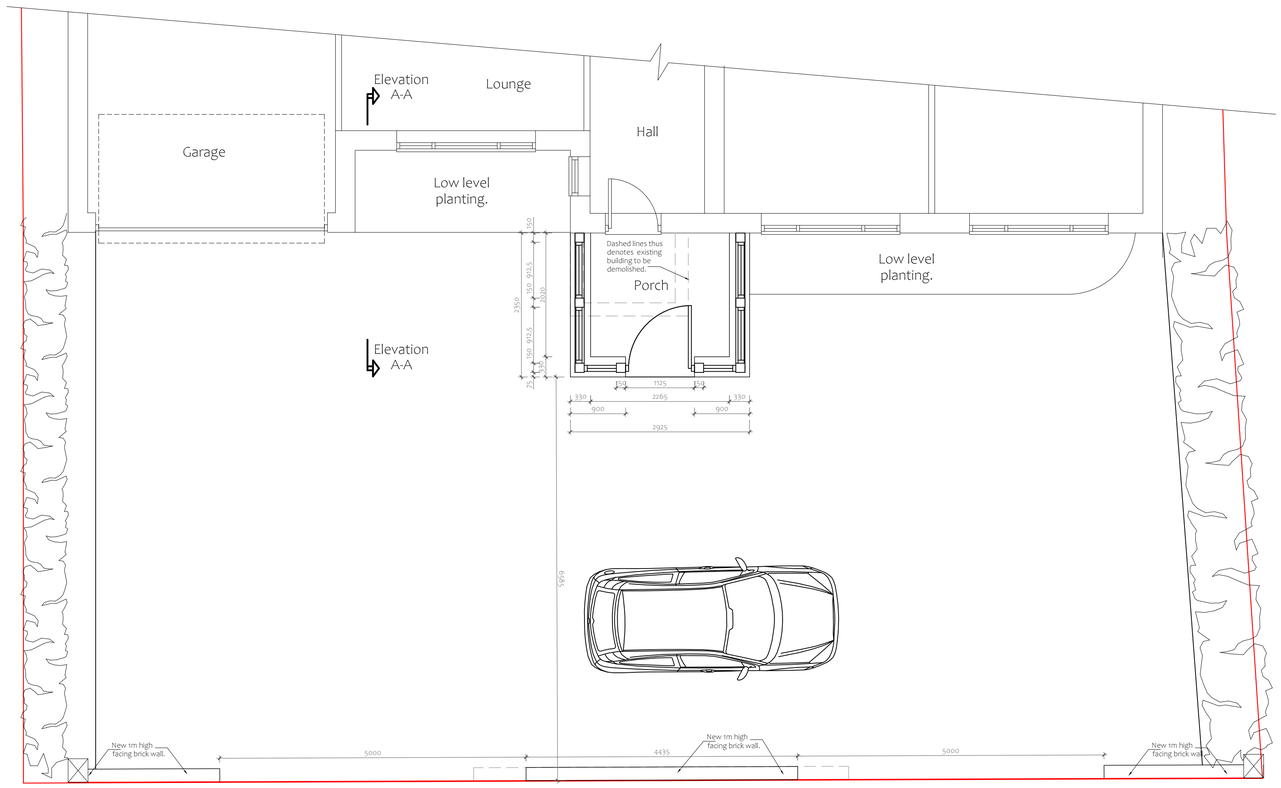

Proposed Ground Floor Plan
Scale 1: 50

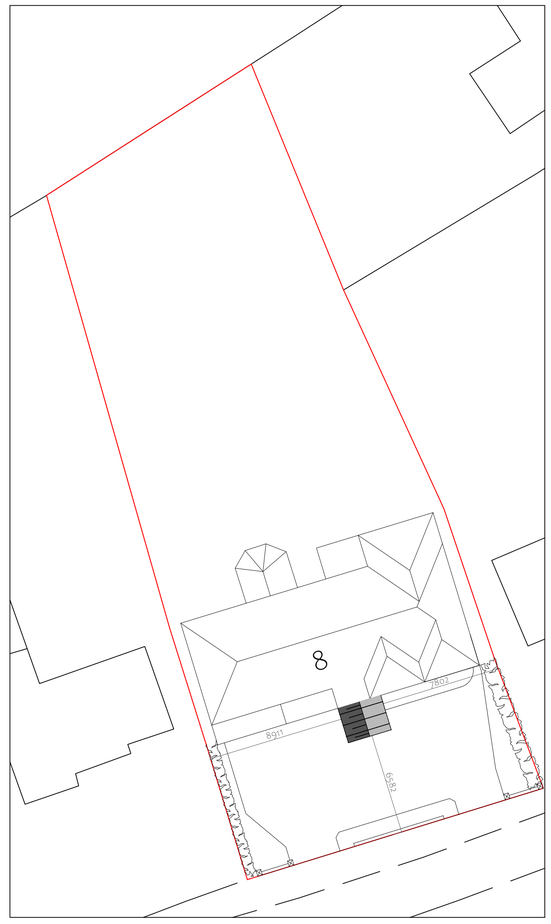

Proposed Site Block Plan
Scale 1: 200

DO NOT SCALE:
From this drawing all dimensions are in millimetres unless otherwise stated any discrepancies are to be reported to Lacey & Owen Architectural Services Ltd.

RELEVANT DRAWINGS:
This drawing is to be read in conjunction with all other relevant drawings and details

DRAWING COPYRIGHT:
This drawing and all other relevant drawings is the property of Lacey & Owen Architectural Services Ltd. and should not copied or altered in any way without prior consent

PLANNING ISSUE

Rev	By	Date	Details
B	MO	01/07/20	Scheme amended
A	MO	30/06/20	Scheme amended

PROPOSED
Proposed Front Extension to create feature porch

LOCATION
8 Broadway,
Duffield,
DE56 4BT

CLIENT
Mr & Mrs Singh

DRAWING TITLE
Details as Proposed

Drawn by	Date	Dwg.No	Rev
MO	June 2020	KJ3101/02	B

Scales						
@ A1			1:50		1:200	

139 Bath Street
Ilkeston
Derbyshire
DE7 8AS

LACEY & OWEN
ARCHITECTURAL SERVICES LTD

T: 0115 944 5138
E: enquiry@laceyandowen.co.uk
www.laceyandowen.co.uk

CIAT REGISTERED PRACTICE

Autocad License number, 610-00037122 © 1997