WHITE PEAK
DESIGN AND BUILD LTD



Front Elevation Scale 1:50 @ A3

Side Elevation Scale 1:50 @ A3

Side Elevation Scale 1:50 @ A3

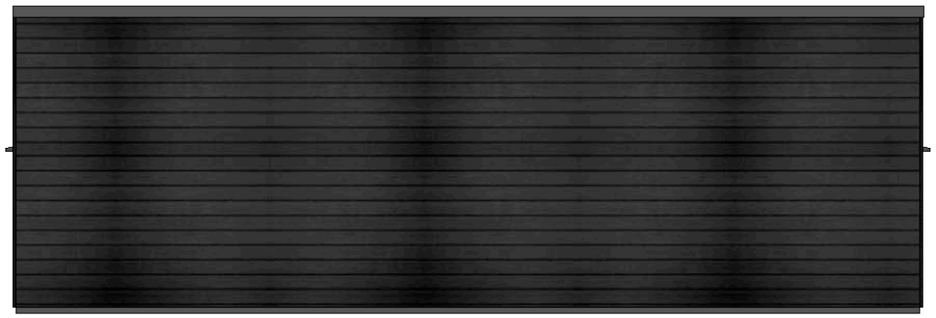

Rear Elevation Scale 1:50 @ A3

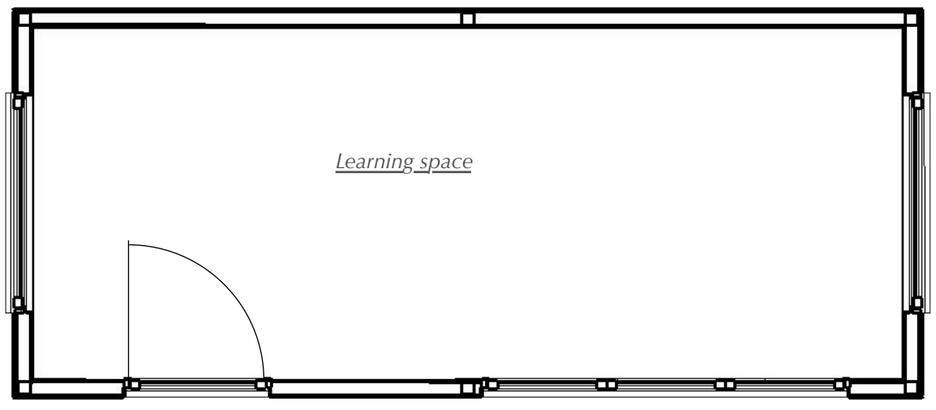

Room Plan Scale 1:50 @ A3



DWG NO:	**40-514 _ Proposed**	REV:	***1***
CLIENT:	**Smoothstone Care**		
PROJECT:	**Jasmine House** **34 Ilkeston Road** **Heanor** **Derbyshire** **DE75 7DT**		
TITLE:	**Outdoor Classroom**		
ORIGIN:	**TT**	DATE:	**July 8, 2020**
SCALE:	**1:50 @ A3**		

WHITE PEAK
DESIGN AND BUILD LTD

White Peak Design and Build Ltd
Via Gellia Mills,
Bonsal, Matlock
Derbyshire, De4 2AJ

T: 0800 689 1218 **W:** www.wpdb.co.uk **E:** Info@whitepeakdb.co.uk