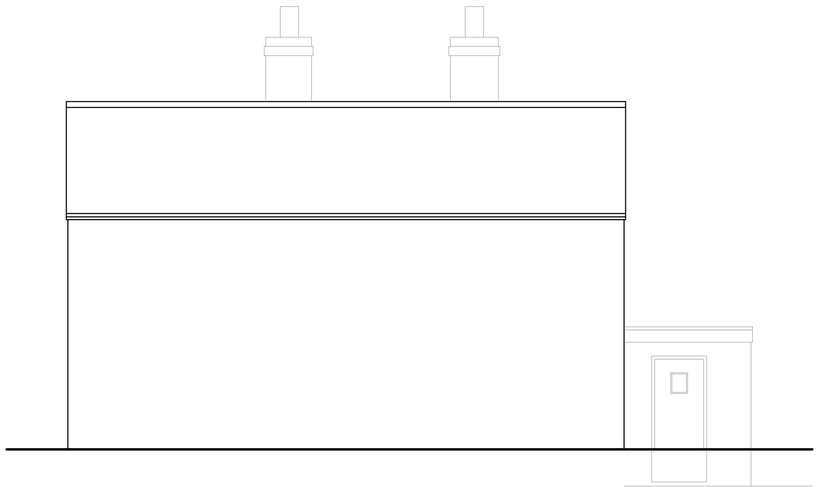

Northwest Elevation Scale 1:50

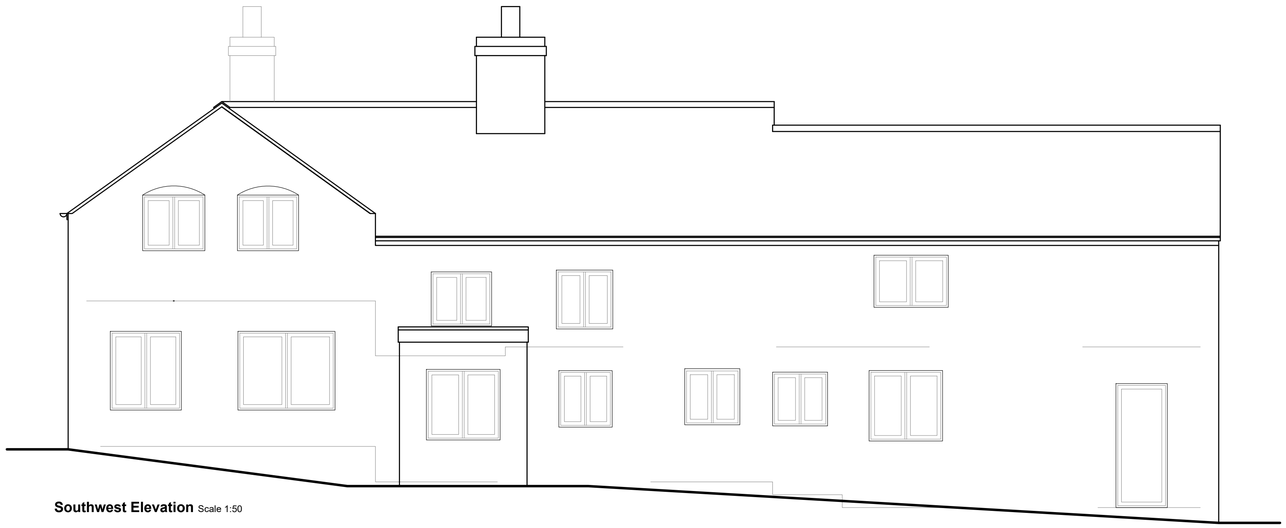

Southwest Elevation Scale 1:50



Southeast Elevation Scale 1:50

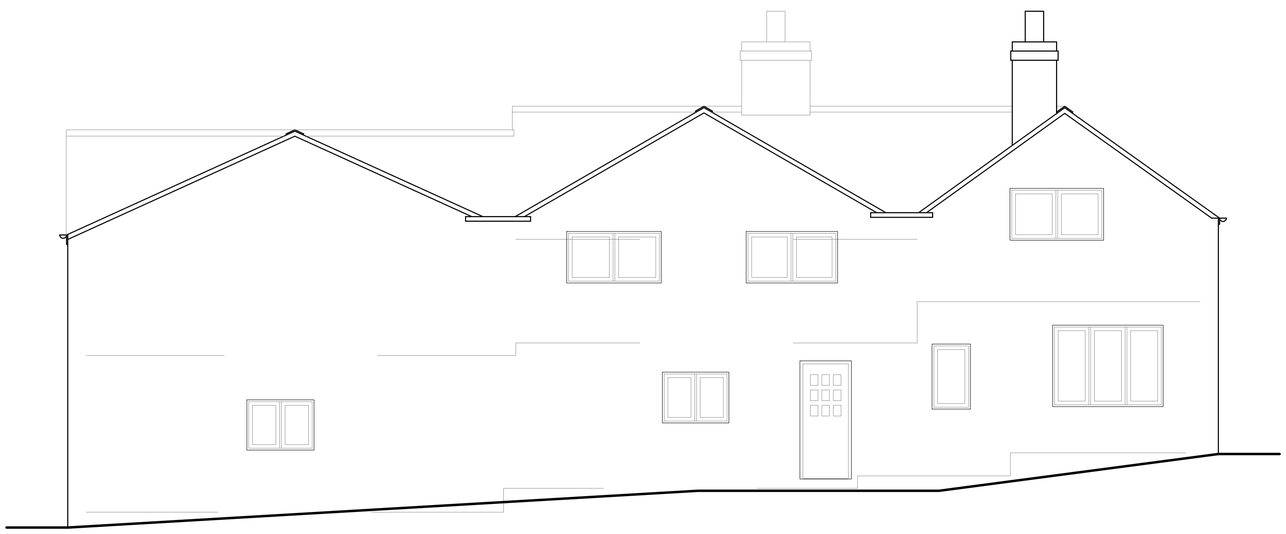

Northeast Elevation Scale 1:50

Existing

Client: Lakshi Abeyratne & Karaan Sabherwal
Project: 123 Ashbourne Road, Cowers Lane DE56 2LG
Drawing: Survey Elevations
Number: S01-2 Rev:
Date: 08/19
Paper: A1
Drawn by: KS Scale: 1:50