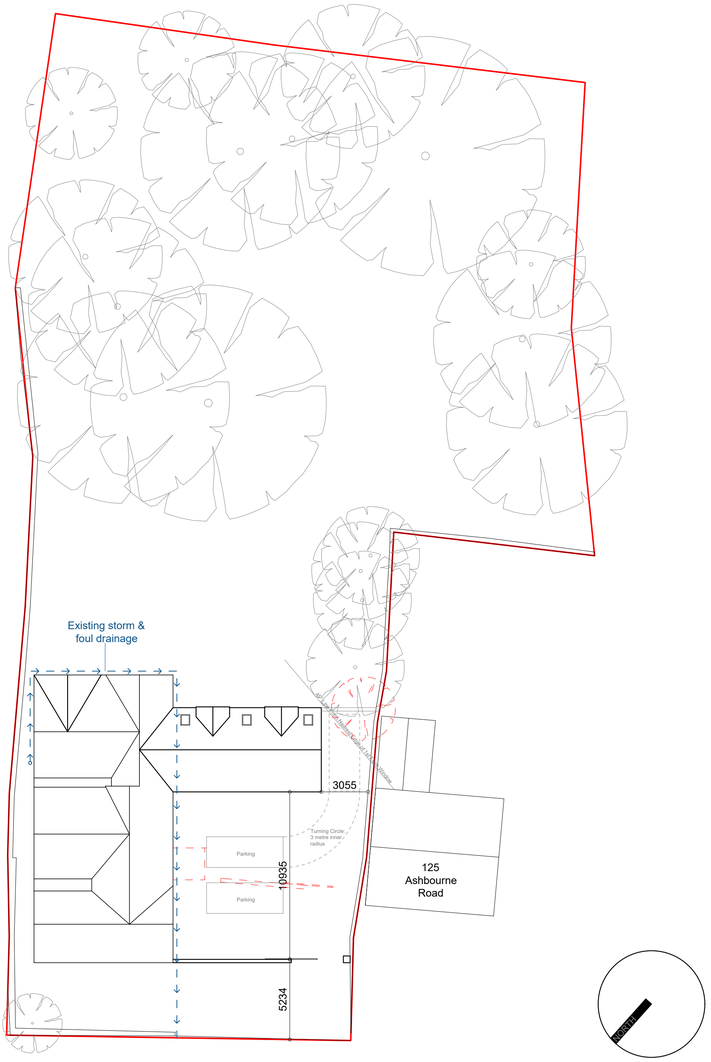

Site Plan Scale 1:200

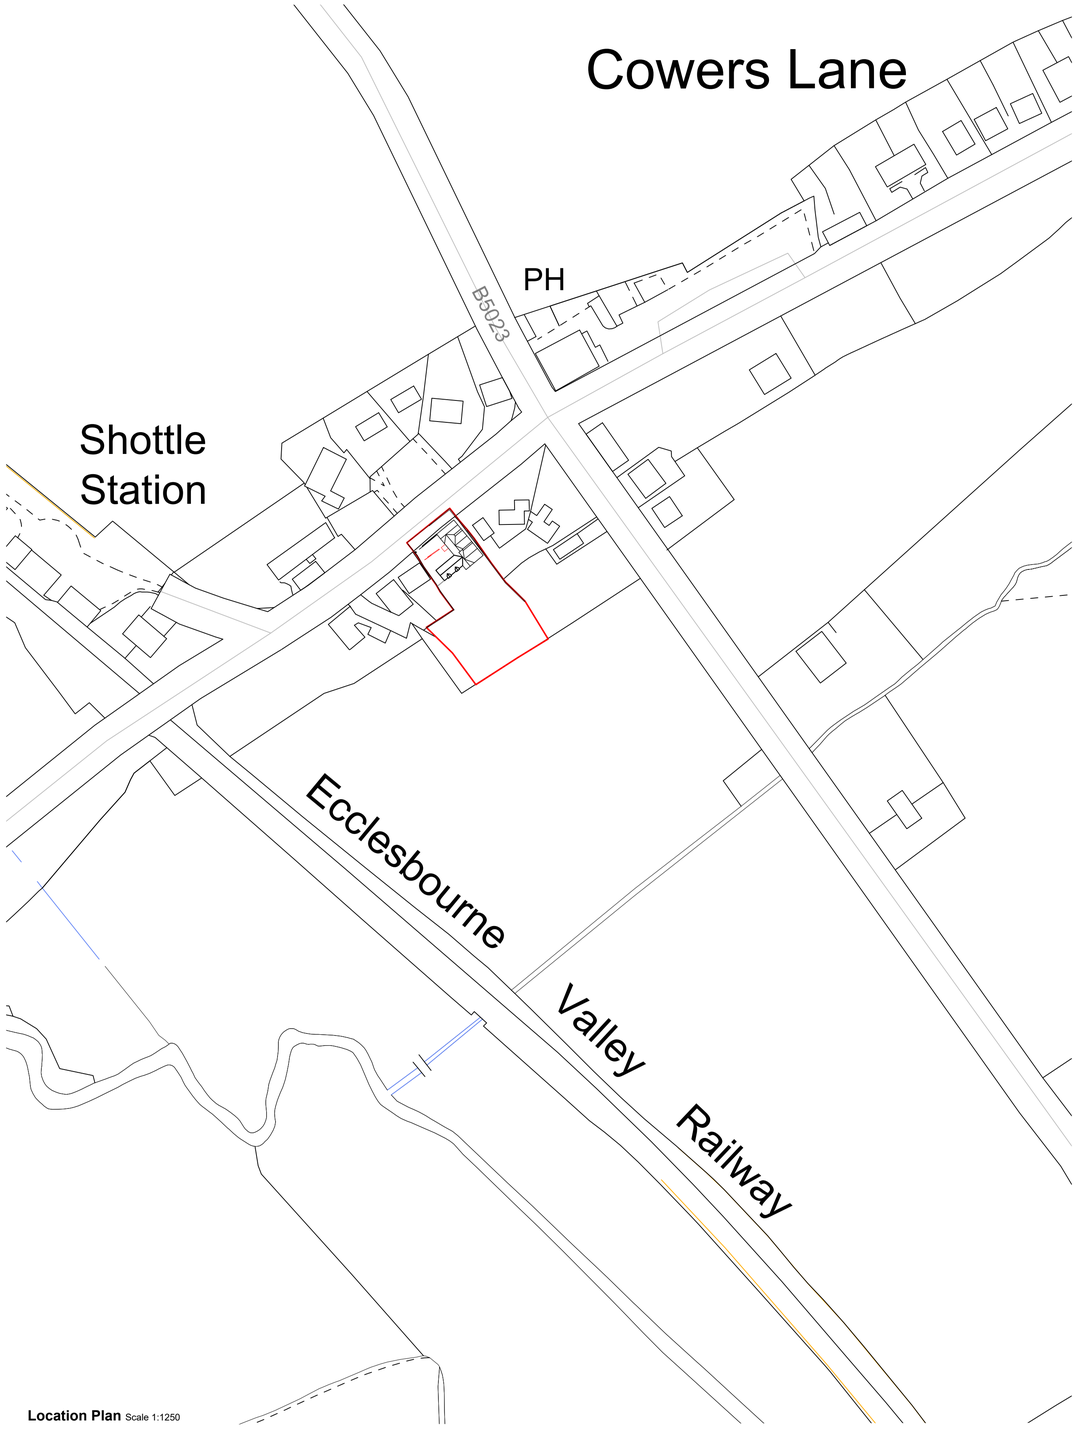

Location Plan Scale 1:1250

Proposed

Client: Lakshi Abeyratne & Karaan Sabherwal
Project: 123 Ashbourne Road, Cowers Lane DE56 2LG
Drawing: Proposed Site & Location Plans
Number: S03-0 Rev.
Date: 07/20
Paper: A1
Drawn by: KS Scale: 1:50