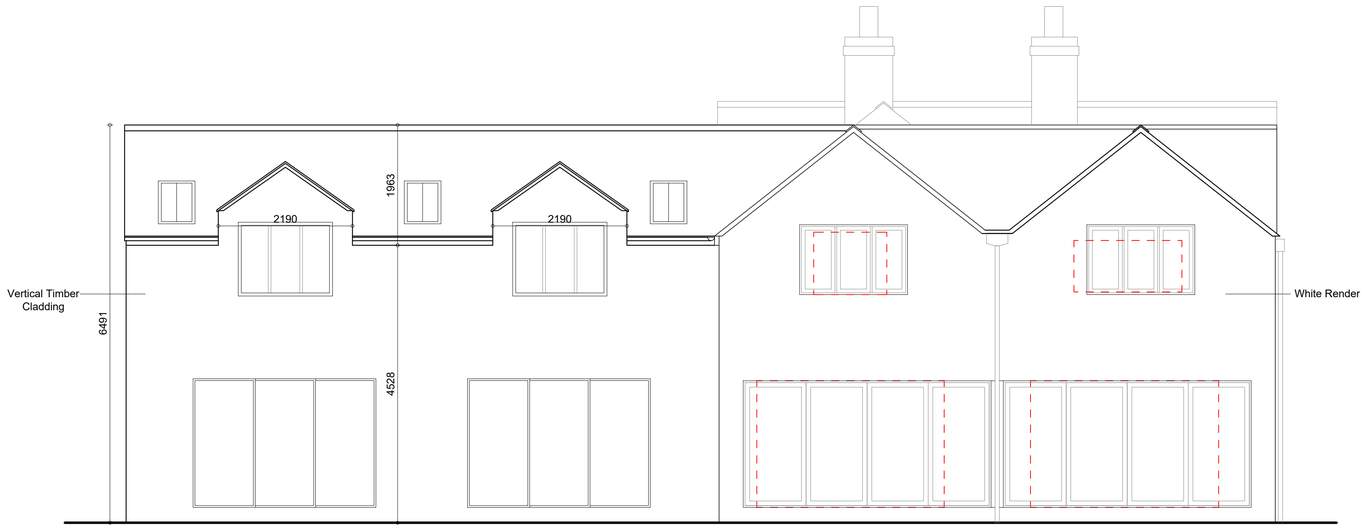


**Southeast Elevation** Scale 1:50

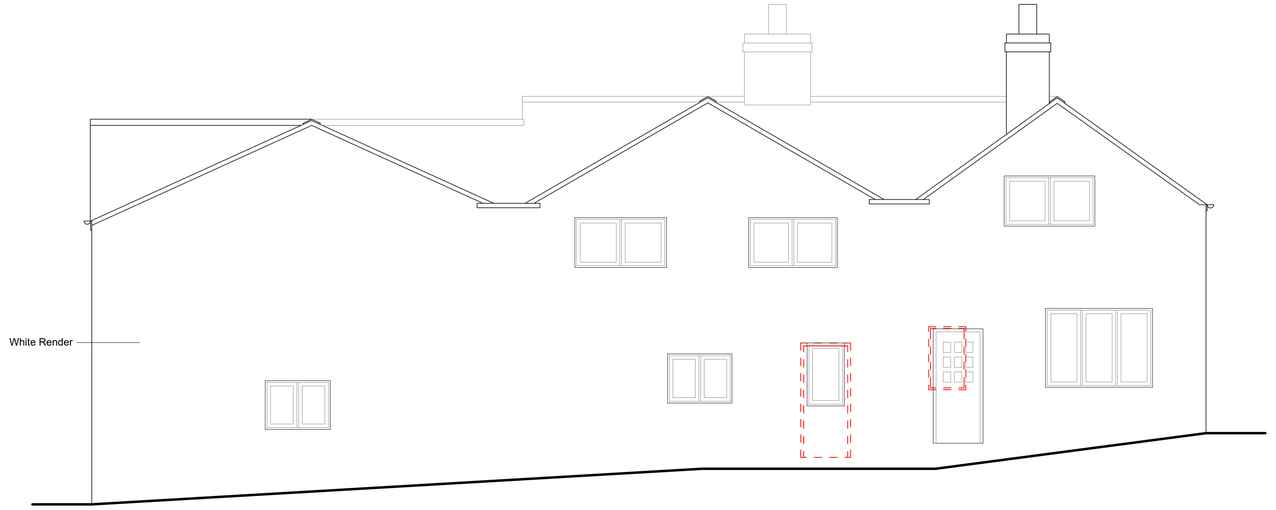


**Northeast Elevation** Scale 1:50

Proposed

Client: Lakshi Abeyratne & Karaan Sabherwal
Project: 123 Ashbourne Road, Cowers Lane DE56 2LG
**Drawing:** Proposed Elevations
Number: S03-5 Rev:
Date: 07/20
Paper: A1
Drawn by: KS Scale: 1:50