This drawing is the property of Nick Marriott Associates. By accepting delivery of this drawing the receipt hereby agrees that the information contained within this drawing, in whole or in part, is confidential and proprietary to Nick Marriott Associates and that it will not reproduce or redistribute such drawing, discuss the information contained herein or make reproductions without the prior written approval of Nick Marriott Associates and will hold all information relating to this drawing in confidence.

DO NOT SCALE FROM THIS DRAWING

0m 5 10 15 20 25 50

SCALE 1:500 ON A3 SHEET

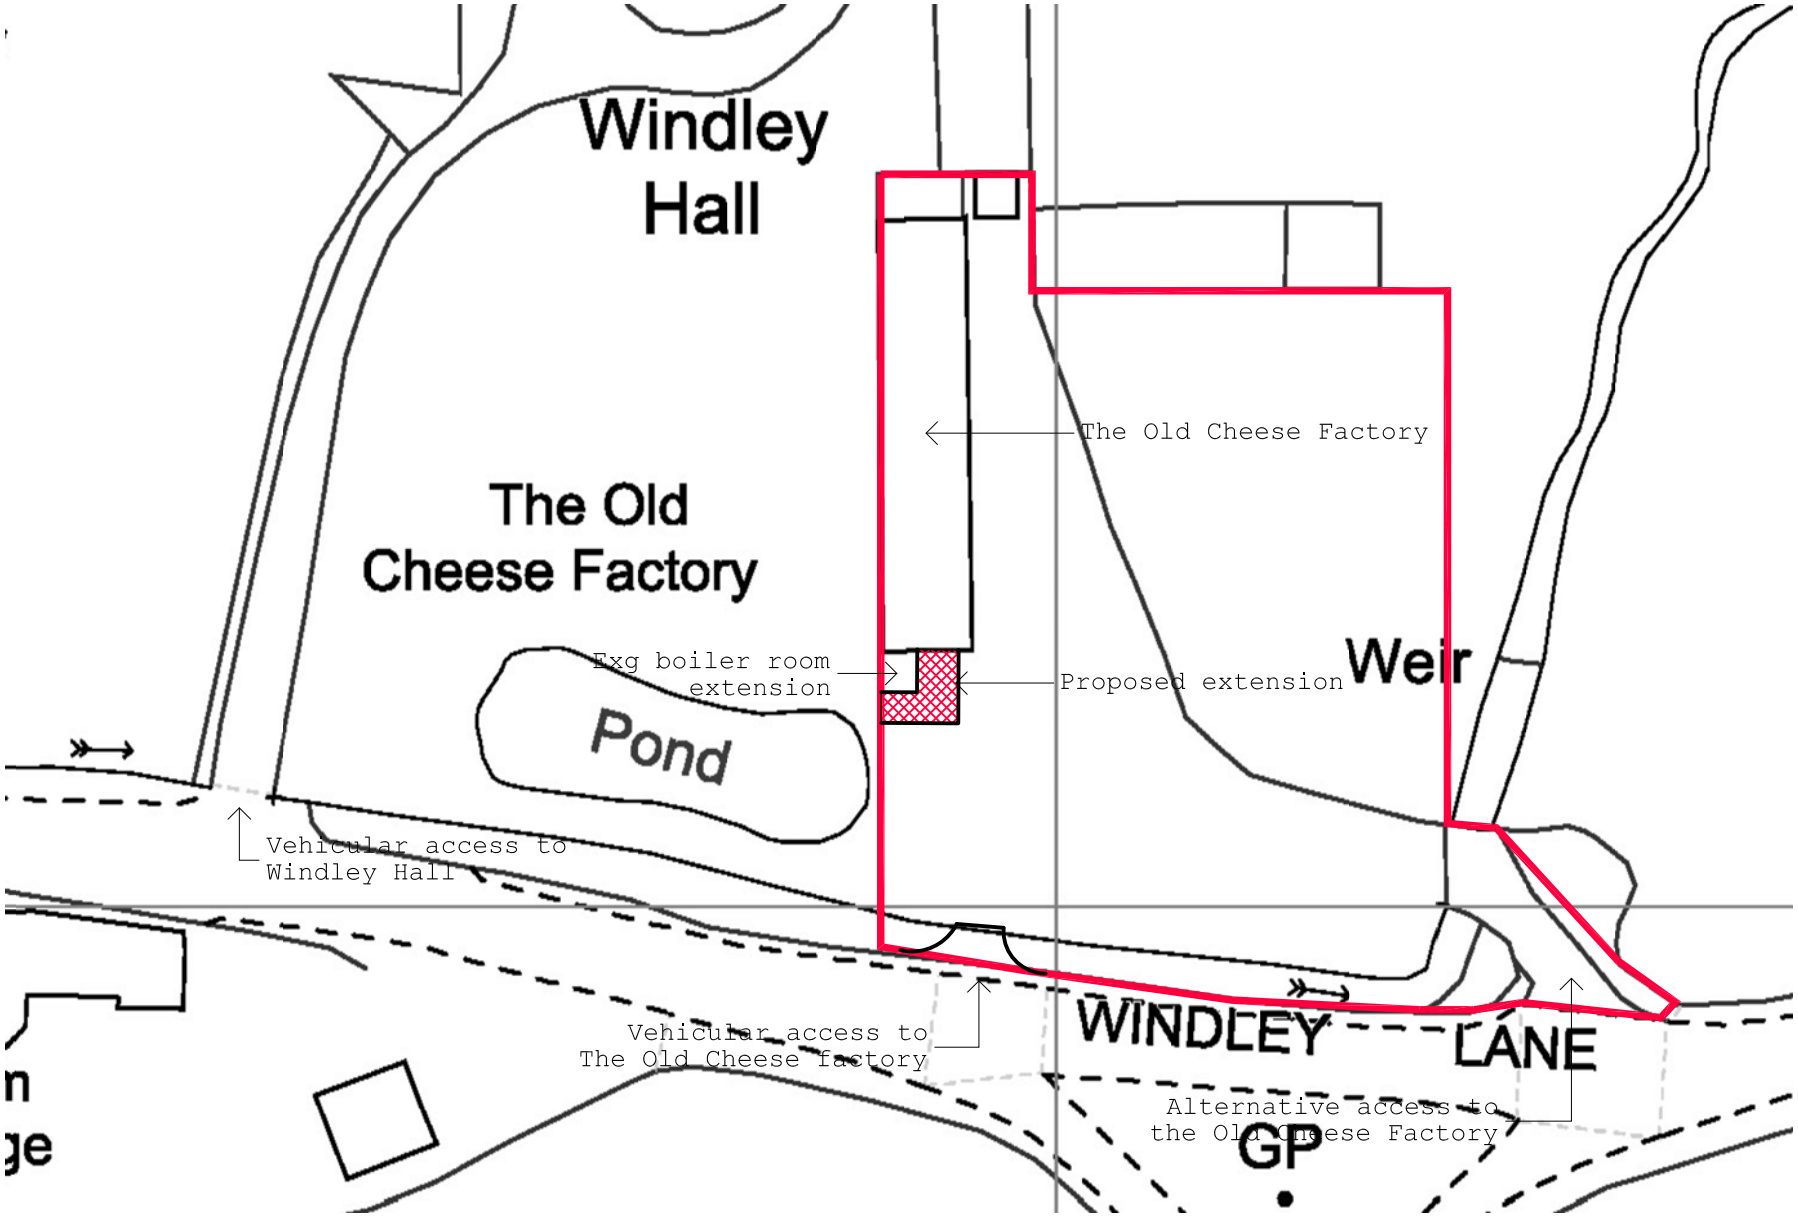

Project	drawing title	scale	drawing number	rev		
The Old Cheese Fcatory	Block Plan	1:500 A4 date July 2020	2013- block		info@nickmarriott.co.uk Tel:01629 814006 NMA Studio 78 Moorhall Bakewell DE45 1FP	www.nickmarriott.co.uk Fax 0871 9001250 nick marriott architecture