This drawing is the property of Nick Marriott Associates. By accepting delivery of this drawing the receipt hereby agrees that the information contained within this drawing, in whole or in part, is confidential and proprietary to Nick Marriott Associates and that it will not reproduce or redistribute such drawing, discuss the information contained herein or make reproductions without the prior written approval of Nick Marriott Associates and will hold all information relating to this drawing in confidence.

DO NOT SCALE FROM THIS DRAWING

0m 1 2 3 4 5 10 15

SCALE 1:100 ON A3 SHEET

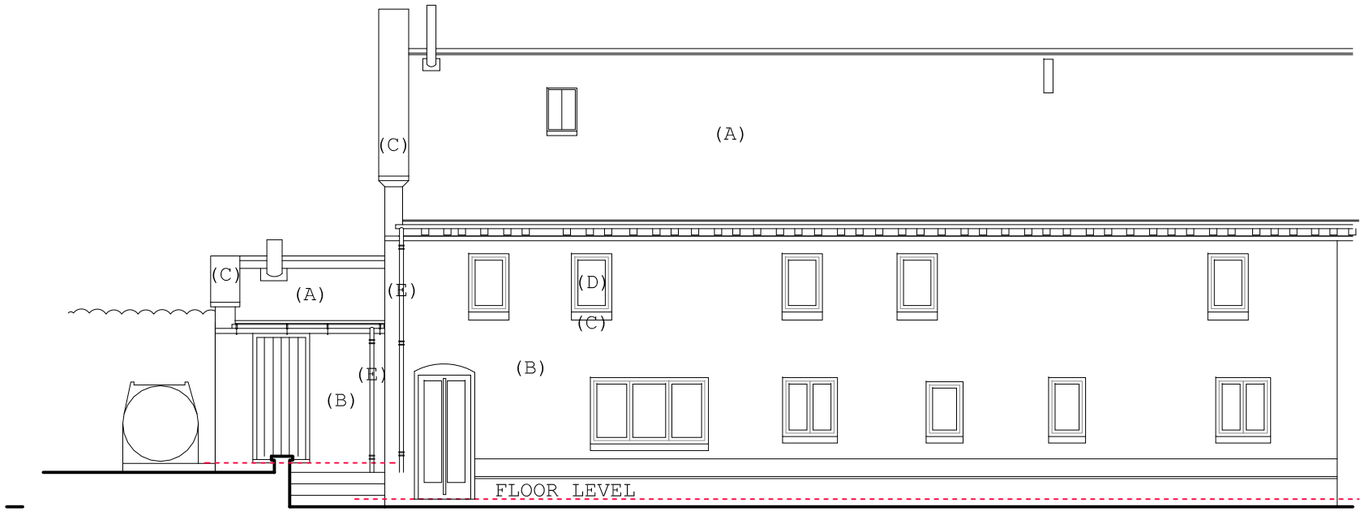

PRINCIPLE ELEVATION (East Facing)

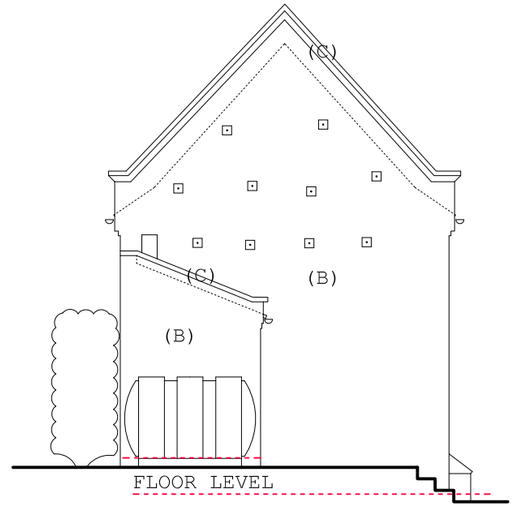

SIDE ELEVATION (South Facing)

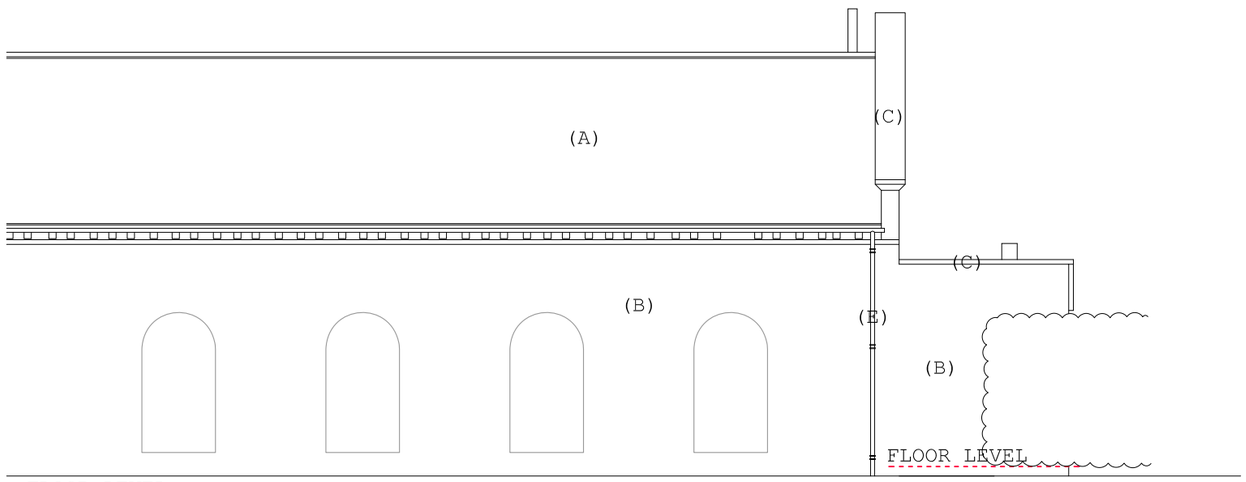

REAR ELEVATION (West Facing)

MATERIALS

ROOFS: STAFFORDSHIRE BLUE TILES. (A)

WALLS: REDBRICK GENRALLY STRETCHER BOND (B)
NATURAL STONE ASHLAR DETAILING (C)

WINDOWS: TIMBER CASEMENTS PAINTED (D)

RWGS: BLACK - ROUND SECTION - CAST METAL (E)

Client	Project	drawing title	scale	drawing number	rev	
Mr D Wallwork	The Old Cheese Factory	EXG Elevations [SV]	1:100 - A3 date July 2020	1830-02		

info@nickmarriott.co.uk | www.nickmarriott.co.uk
Tel:01629 814006 | Fax 0871 9001250
NMA Studio 78 Moorhall Bakewell DE45 1FP
nick marriott architecture