Copyright:
This drawing is the property of Home Extension Plans & must not be reproduced wholly or in part, nor the information therein disclosed to a third party, without the written consent of the owner.

Notes:

DERBY ROAD B6179

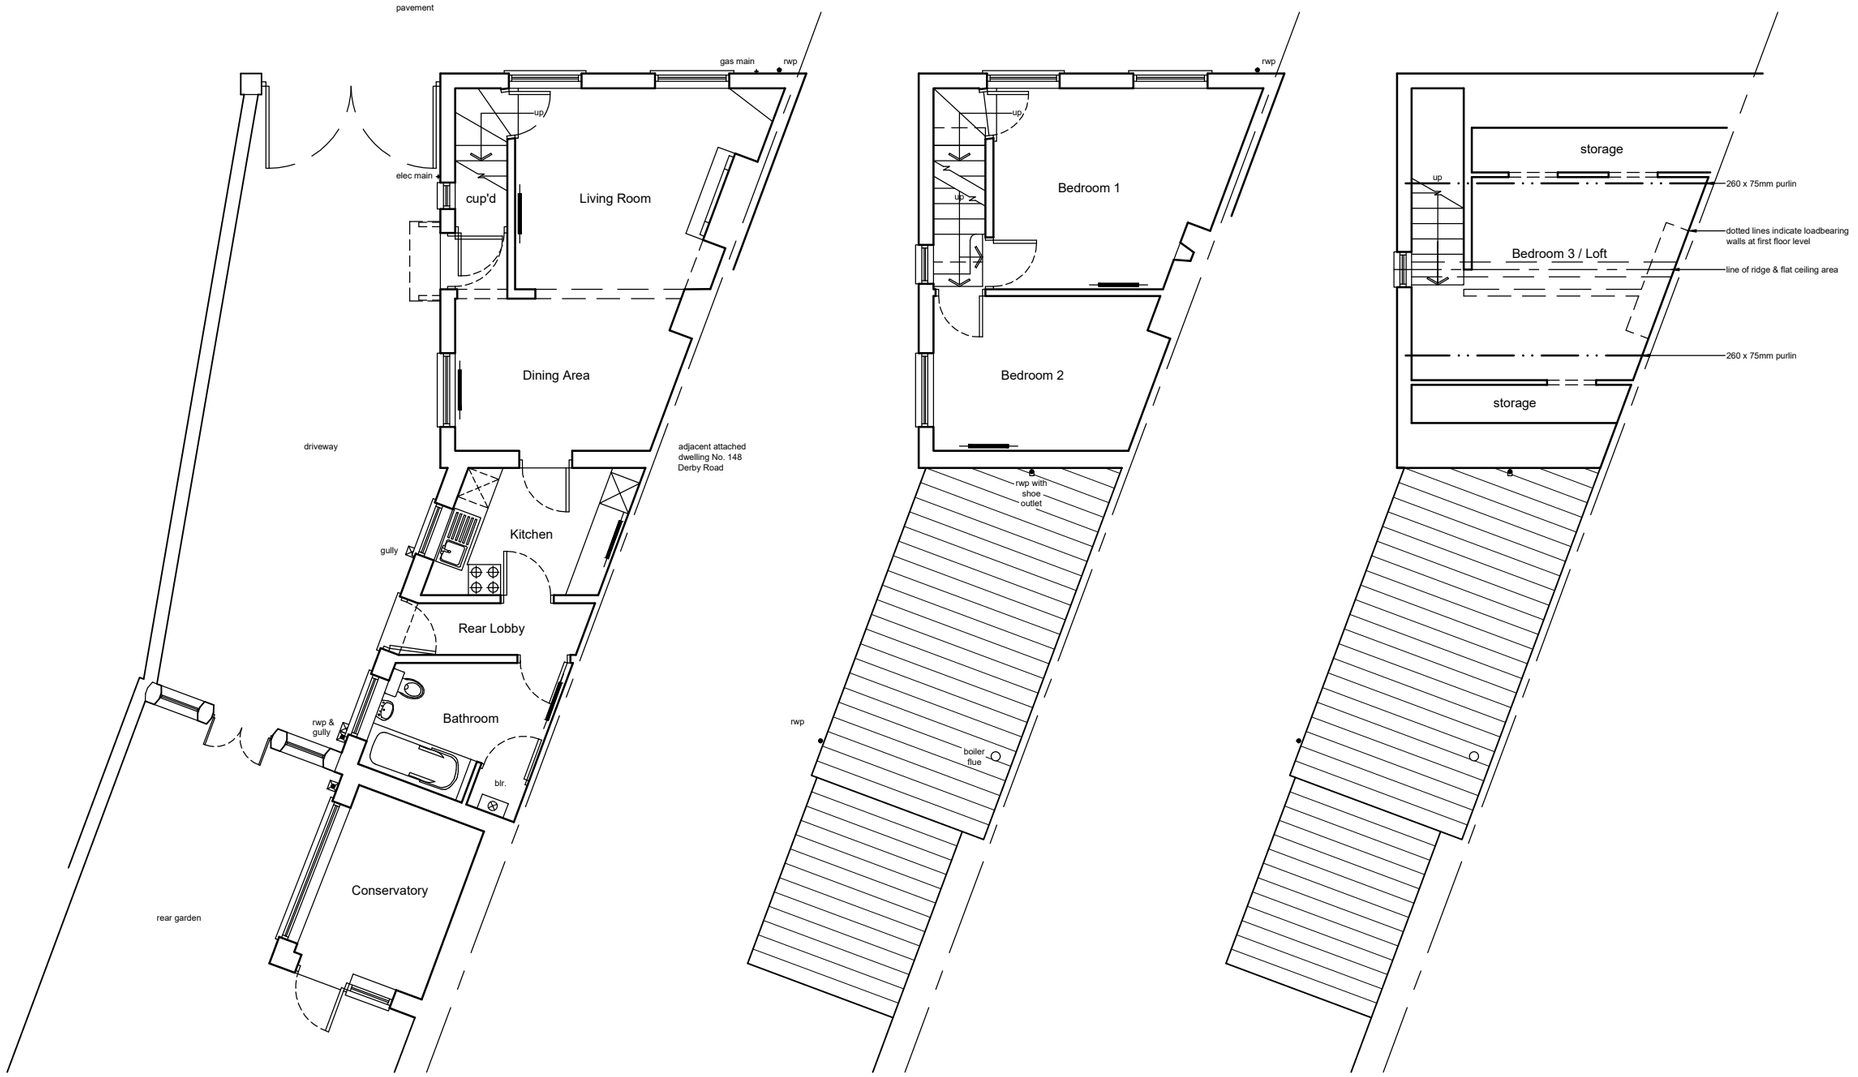

Ground Floor Plan -
to remain as existing

1st Floor Plan -
proposed extension above the existing kitchen / bathroom

2nd Floor / Loft Plan -
to remain as existing

Revisions:

-

Home Extension Plans
Architectural Services
5 Wildanes Green, Wessington, Derbyshire, DE55 6JN.
Tel: 0739 800 99 79. Facebook: homeextensionplans
E: homeextensionplans@outlook.com

Project Title:
Proposed First Floor Extension to Rear of 146 Derby Road, Ripley, Derbyshire, DE5 3HT.

Client: Mr. Gary Poulton.

Drawing Title:
Existing Floor Plans.

Drawing Status:
Stage 4 - Technical Design

Drawn by:	Date:	Paper Size:
RWB	July 2020	A3

Scale:
1:100

Drawing Number: 1028 / 001

Status Revision:
-