Copyright This drawing is the property of Home Extension Plans & must not be reproduced wholly or in part, nor the information therein disclosed to a third party, without the written consent of the owner.

Notes:

Revisions:

-

Home Extension Plans
Architectural Services
5 Wistanes Green, Wessington, Derbyshire, DE55 6JN.
Tel: 0739 800 99 79. Facebook: homeextensionplans
E: homeextensionplans@outlook.com

Project Title:
Proposed First Floor Extension to Rear of 146 Derby Road, Ripley, Derbyshire, DE5 3HT.

Client: Mr. Gary Poulton.

Drawing Title:
Existing Elevations & Section.

Drawing Status: Stage 4 - Technical Design
Drawn by: RHB
Date: July 2020
Paper Size: A3
Scale: 1:50 / 1:100
Drawing Number: 1028 / 002
Status Revision: -



Front Elevation to Derby Road



Rear Elevation



Side Elevation Facing No. 138 Derby Road

EXISTING MATERIALS:- (all to match the existing house)
External Walls: (front elevation & adj. house No. 148)
Red / Brown smooth facing brickwork.
External Walls: (side & rear elevations)
Traditional "pebble dashing" rendered finish.
Windows / Doors:
Double glazed in white Upvc frames with a mixture of brick soldier course heads & brick / reconstituted stone cills.
Roof:
Fibre cement dark blue / grey slate replacement tiles to main house roof & plain concrete "Modern" by Marley or similar manufacturer to rear extension / kitchen / bathroom roof.
Rainwater Goods:
Black round section rwp's & guttering.

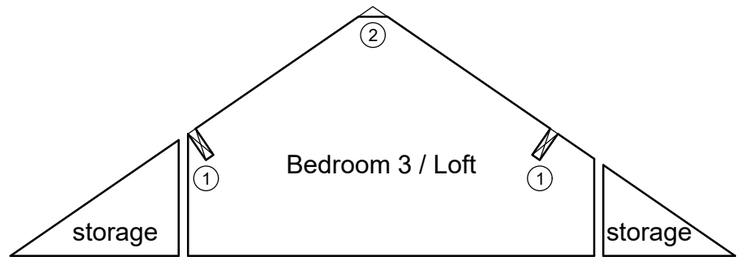

Typical Section Thru' 2nd Floor / Loft

NOTES / LEGEND:

1/. Purlins:-	260 x 75mm	720mm to underside.
2/. Floor level to underside flat ceiling area		1.950m.