0 1 2 5 10m

1:100

0 5m

1:50

0 12.5 25 62.5 125m

1:1250

N

# DISCLAIMER:

This drawing is copyright and shall not be reproduced nor used for any other purpose without the written permission of the auther.

This drawing must be read in conjunction with all other related drawings and documentation.

It is the contractors responsibility to ensure full compliance with the Building Regulations.

Do not scale from this drawing, use figured dimensions only unless for planning use.

It is the contractors responsibility to check and verify all dimensions on site.

Any discrepancy to be reported immediately.

IF IN DOUBT ASK.

Materials not in conformity with relevant British or European Standards/Codes of practice or materials known to be deleterious to health & safety must not be used or specified on this project.


Use only manufacturers current literature for instalation of any specified products.

This drawing to be used only as described in the drawing status below.

This drawing may be scaled for planning and pricing purposes only.




EXISTING ELEVATION A
SCALE 1:100

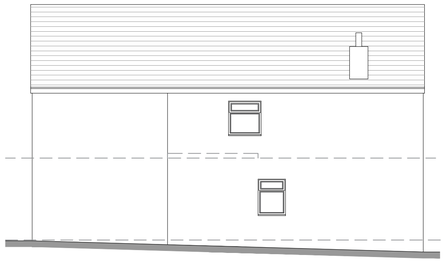

EXISTING ELEVATION B
SCALE 1:100




EXISTING ELEVATION C
SCALE 1:100

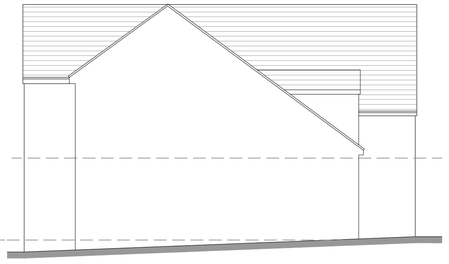


EXISTING ELEVATION D
SCALE 1:100




SITE LOCATION PLAN
SCALE 1:1250

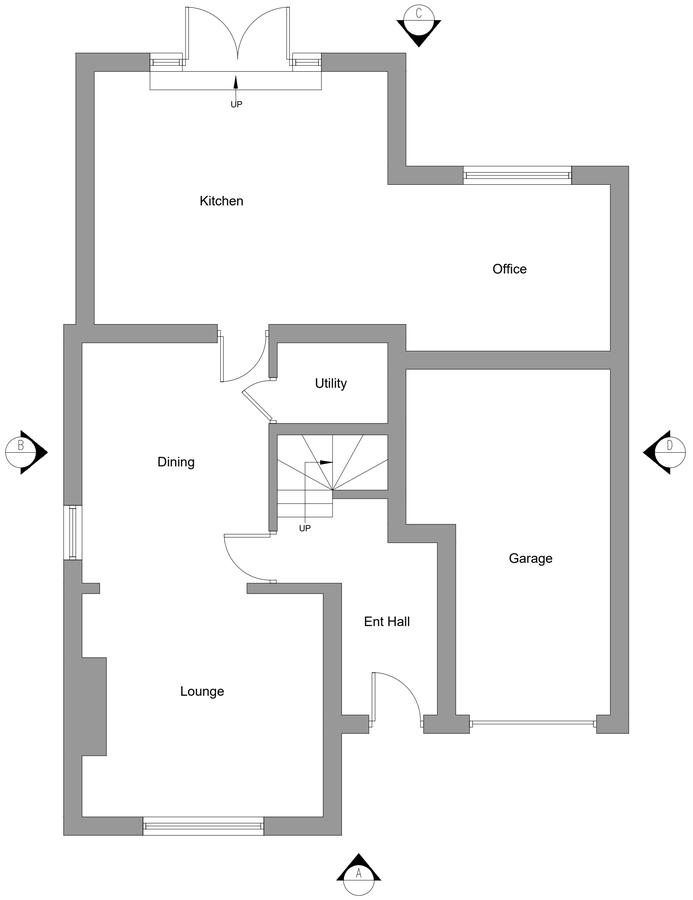


EXISTING GROUND FLOOR PLAN
SCALE 1:50

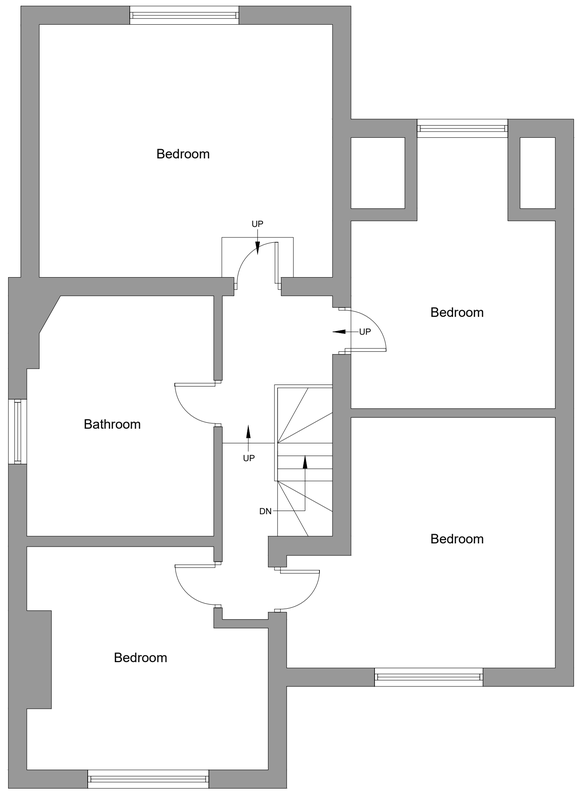


EXISTING FIRST FLOOR PLAN
SCALE 1:50

Rev -

| No. | Date | Description | Drwn/Chkd By |
|---|---|---|---|

CLIENT

Mr J Riley
At 35 Leamoor Ave, Somercoats,
Alfreton, DE55 1RL

PROJECT

Proposed Two Storey
Side Extension

TITLE

EXISTING PLANS AND
ELEVATIONS.

DRAWING STATUS

PLANNING

| DRAWN | JDB | CHECKED | CHECKED |
|---|---|---|---|
| SCALE | 1:1250, 1:100 & 1:50 @ A1 | | |
| DATE | 10.05.18 | | |

bothams
architectural design
t: 01246 569 397
e: bothamsdesign@gmail.com
w: bothamsdesign.co.uk

| JOB NO. | DRAWING NO. | REV |
|---|---|---|
| 18.017 | PL_101 | - |