N

Revision	Date
REV -	-



Datum: 125.00m.
Elevation 1.

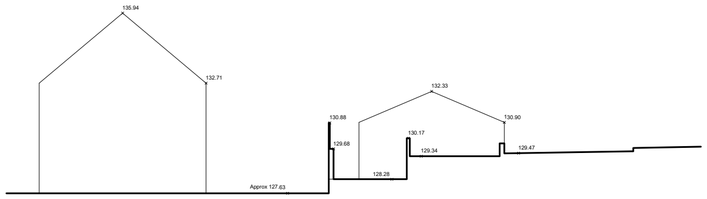

Datum: 125.00m.
Elevation 4.

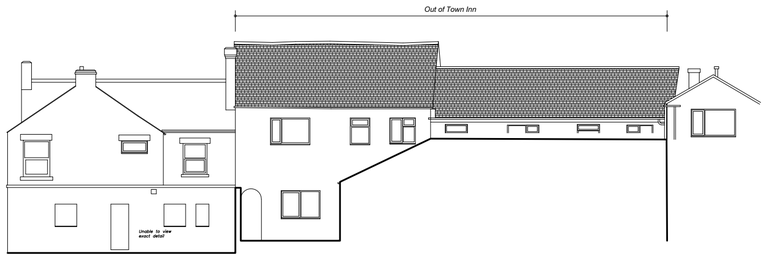

Datum: 125.00m.
Elevation 2.

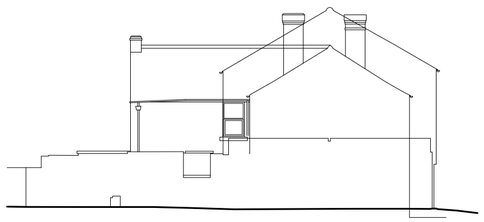

Datum: 125.00m.
Elevation 3.

PlanningDesign
Second Floor, Suite 3
Woburn House
Vernon Gate
Derby DE1 1UL
Tel: 01332 347 371
E-mail: info@planningdesign.co.uk
www.planningdesign.co.uk

CLIENT
David Greer

STATUS:
PLANNING

PROJECT DESCRIPTION:
Application for residential development

DRAWING TITLE:
Elevations as Existing

DRAWN BY:	CHECKED BY:
Green Hatch	TH
DRAWING NUMBER: 005	REVISION: -
SCALE: 1:100@A2	DATE: March 2020

DRAWING REF:
2685-005

© *COPYRIGHT EXISTS ON THE DESIGNS AND INFORMATION SHOWN ON THIS DRAWING: The Contractor must verify all dimensions on site before making shop drawings or commencing work of any kind. No dimensions to be scaled from this drawing. Architect to be notified of any discrepancies in dimensions immediately*