


Proposed Ground Floor Plan

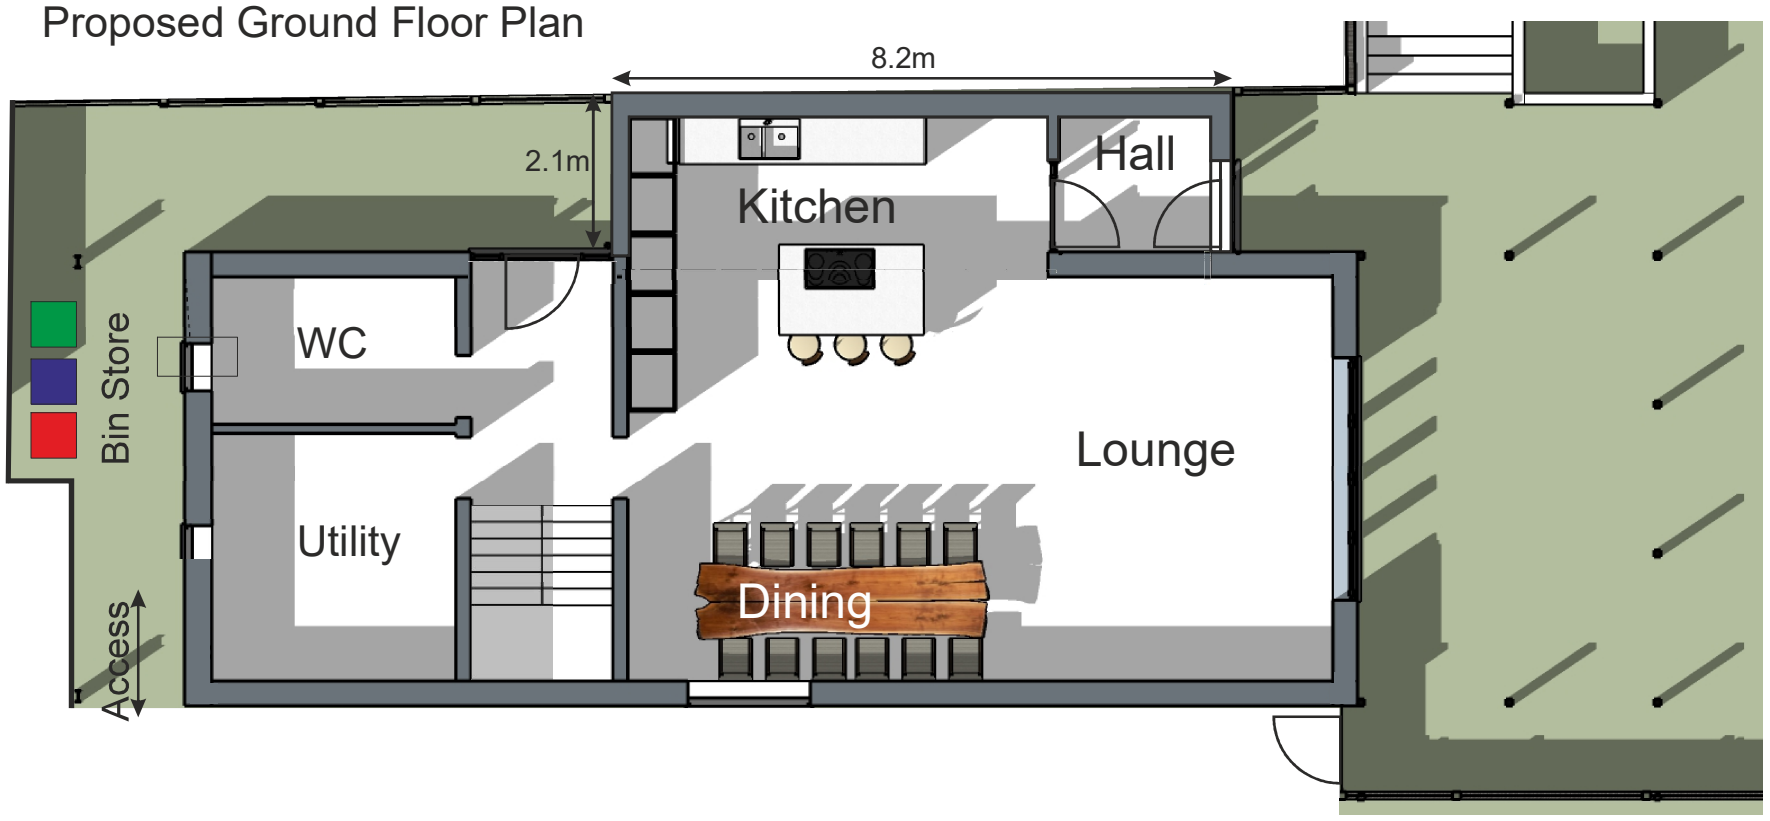


Proposed 1st Floor Plan

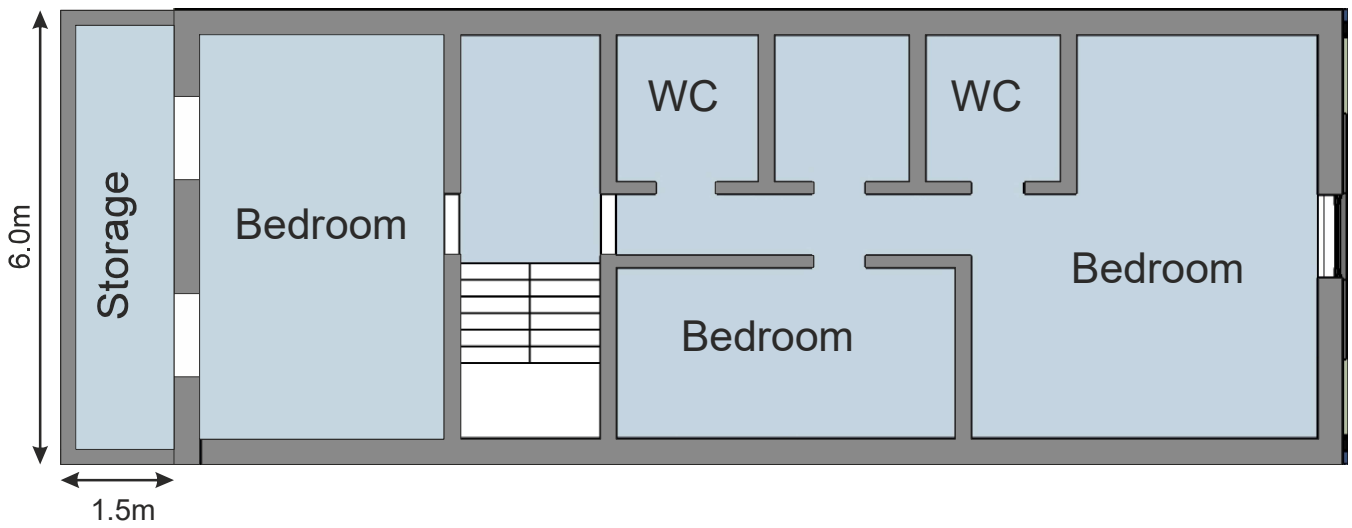

Existing Ground Floor Plan

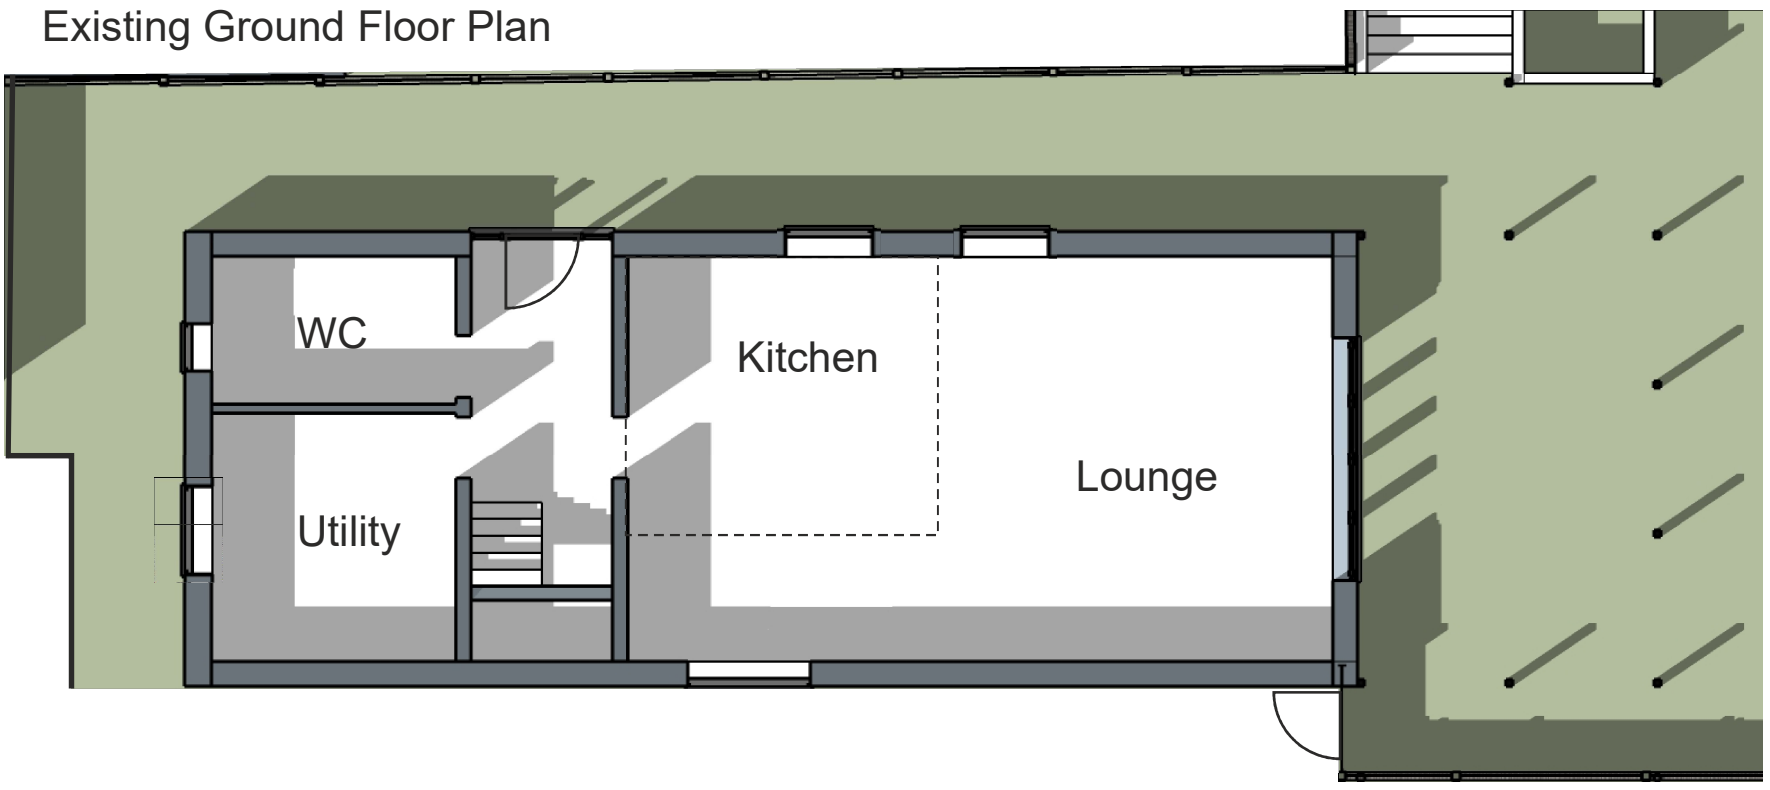

Existing 1st Floor Plan

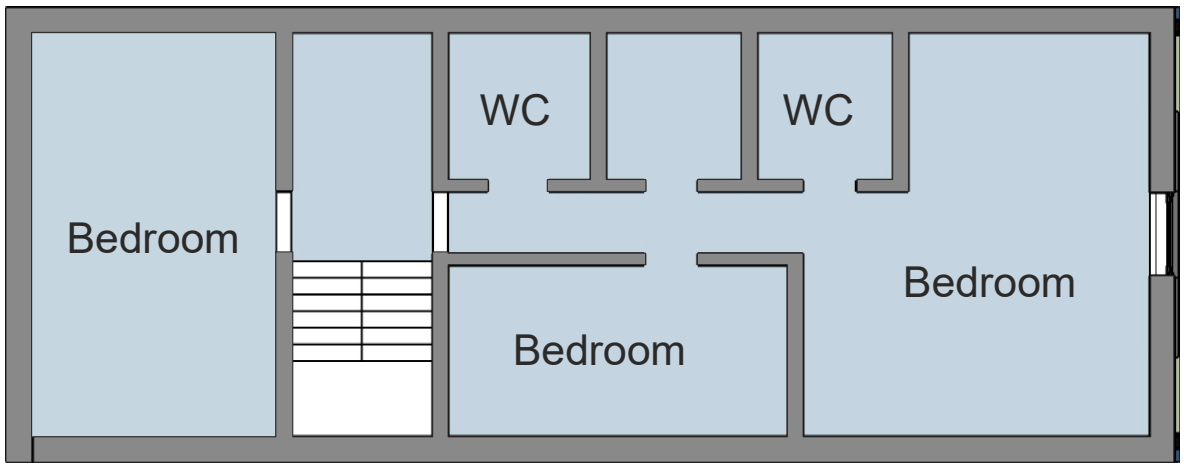

North

Scale 1:100 @ A3

0 2 4 6 8 10 metres

Revision '0' - 03/07/2020
Issued for Client Review/Approval
Revision 'A' - 14/07/2020
Issued for Planning Application

Project: 57A Chapel Street, Belper. DE56 1AR		
Client: M.Cooper		
Title: Proposed & Existing Plans		
Scale: 1:100@A3	Inception: Jun 2020	Drawn: DG
Job: C1026A	Dwg No: E01	Rev: A

DAVID GUY
ARCHITECTURAL SERVICES
www.dg4design.co.uk
e: info@dg4design.co.uk
47 Long Row, Belper, De56 1DS Mobile 07979 542199