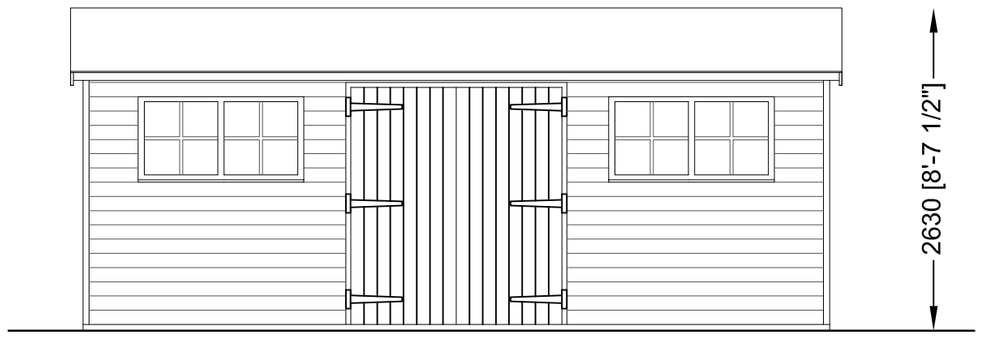

FRONT ELEVATION

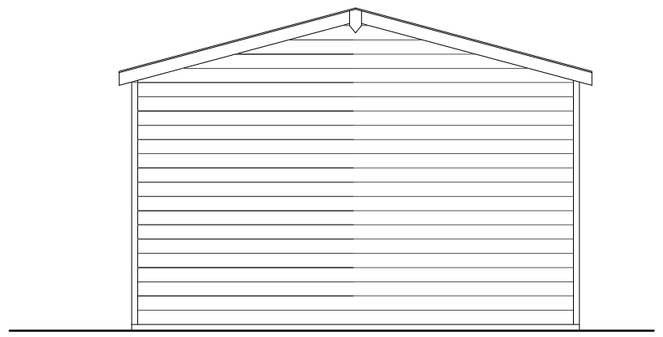

SIDE ELEVATION

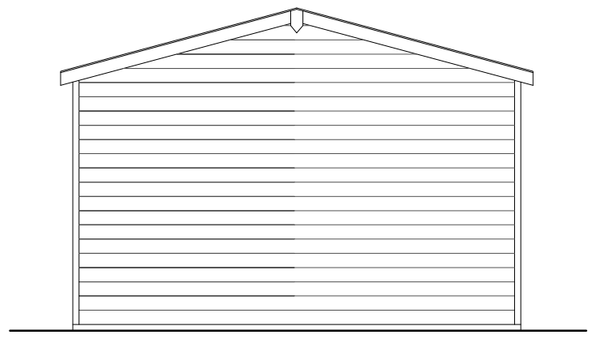

SIDE ELEVATION

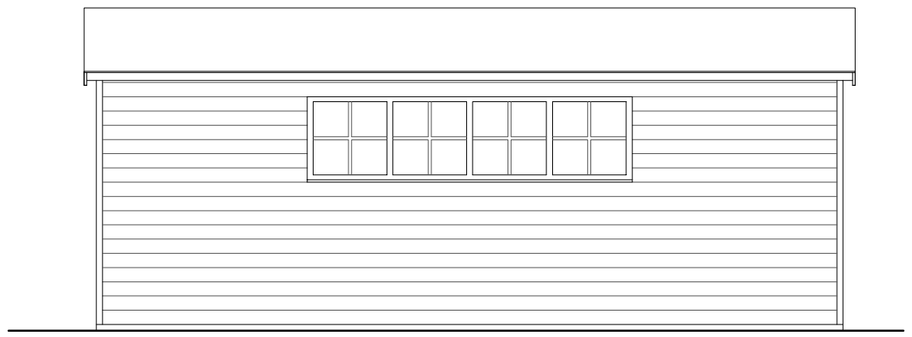

REAR ELEVATION

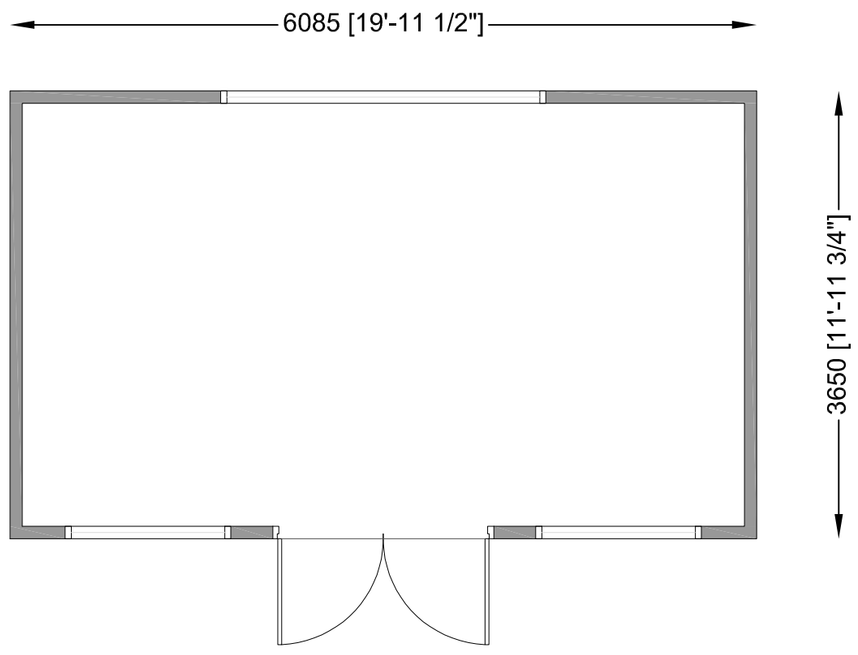

PLAN

Timber shed finished in Sikkens Green, with asphalt roof.

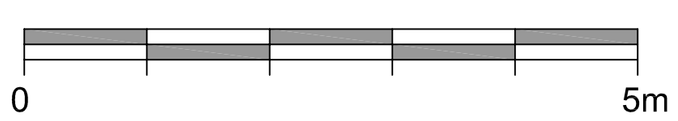

Rev.	Date.	Revision Details.

Client: The Hon Richard Curzon

Project: New Shed

Title: Proposed Plans & Elevations

FISHER GERMAN

Fisher German LLP. The Estates Office
Norman Court. Ashby de la Zouch
Leicestershire. LE65 2UZ
fax: 01530 413896 tel: 01530 412821
e-mail: ashby@fishergerman.co.uk

Scale: 1:50 [Printed A2]

Date: June 2020

Drawn: KS **Checked:** SN

Drg No: 104304-014 / 001

THIS DRAWING IS PROTECTED BY COPYRIGHT, IT MAY NOT BE REPRODUCED IN ANY FORM OR BY ANY MEANS FOR ANY PURPOSE WITHOUT WRITTEN PERMISSION OF FISHER GERMAN LLP CHARTERED SURVEYORS.
FISHER GERMAN LLP IS A LIMITED LIABILITY PARTNERSHIP, REGISTERED IN ENGLAND AND WALES, REGISTERED NUMBER: OC317554.
REPRODUCED USING ORDNANCE SURVEY DATA, CROWN COPYRIGHT, ALL RIGHTS RESERVED. LICENCE NUMBER: 100005237