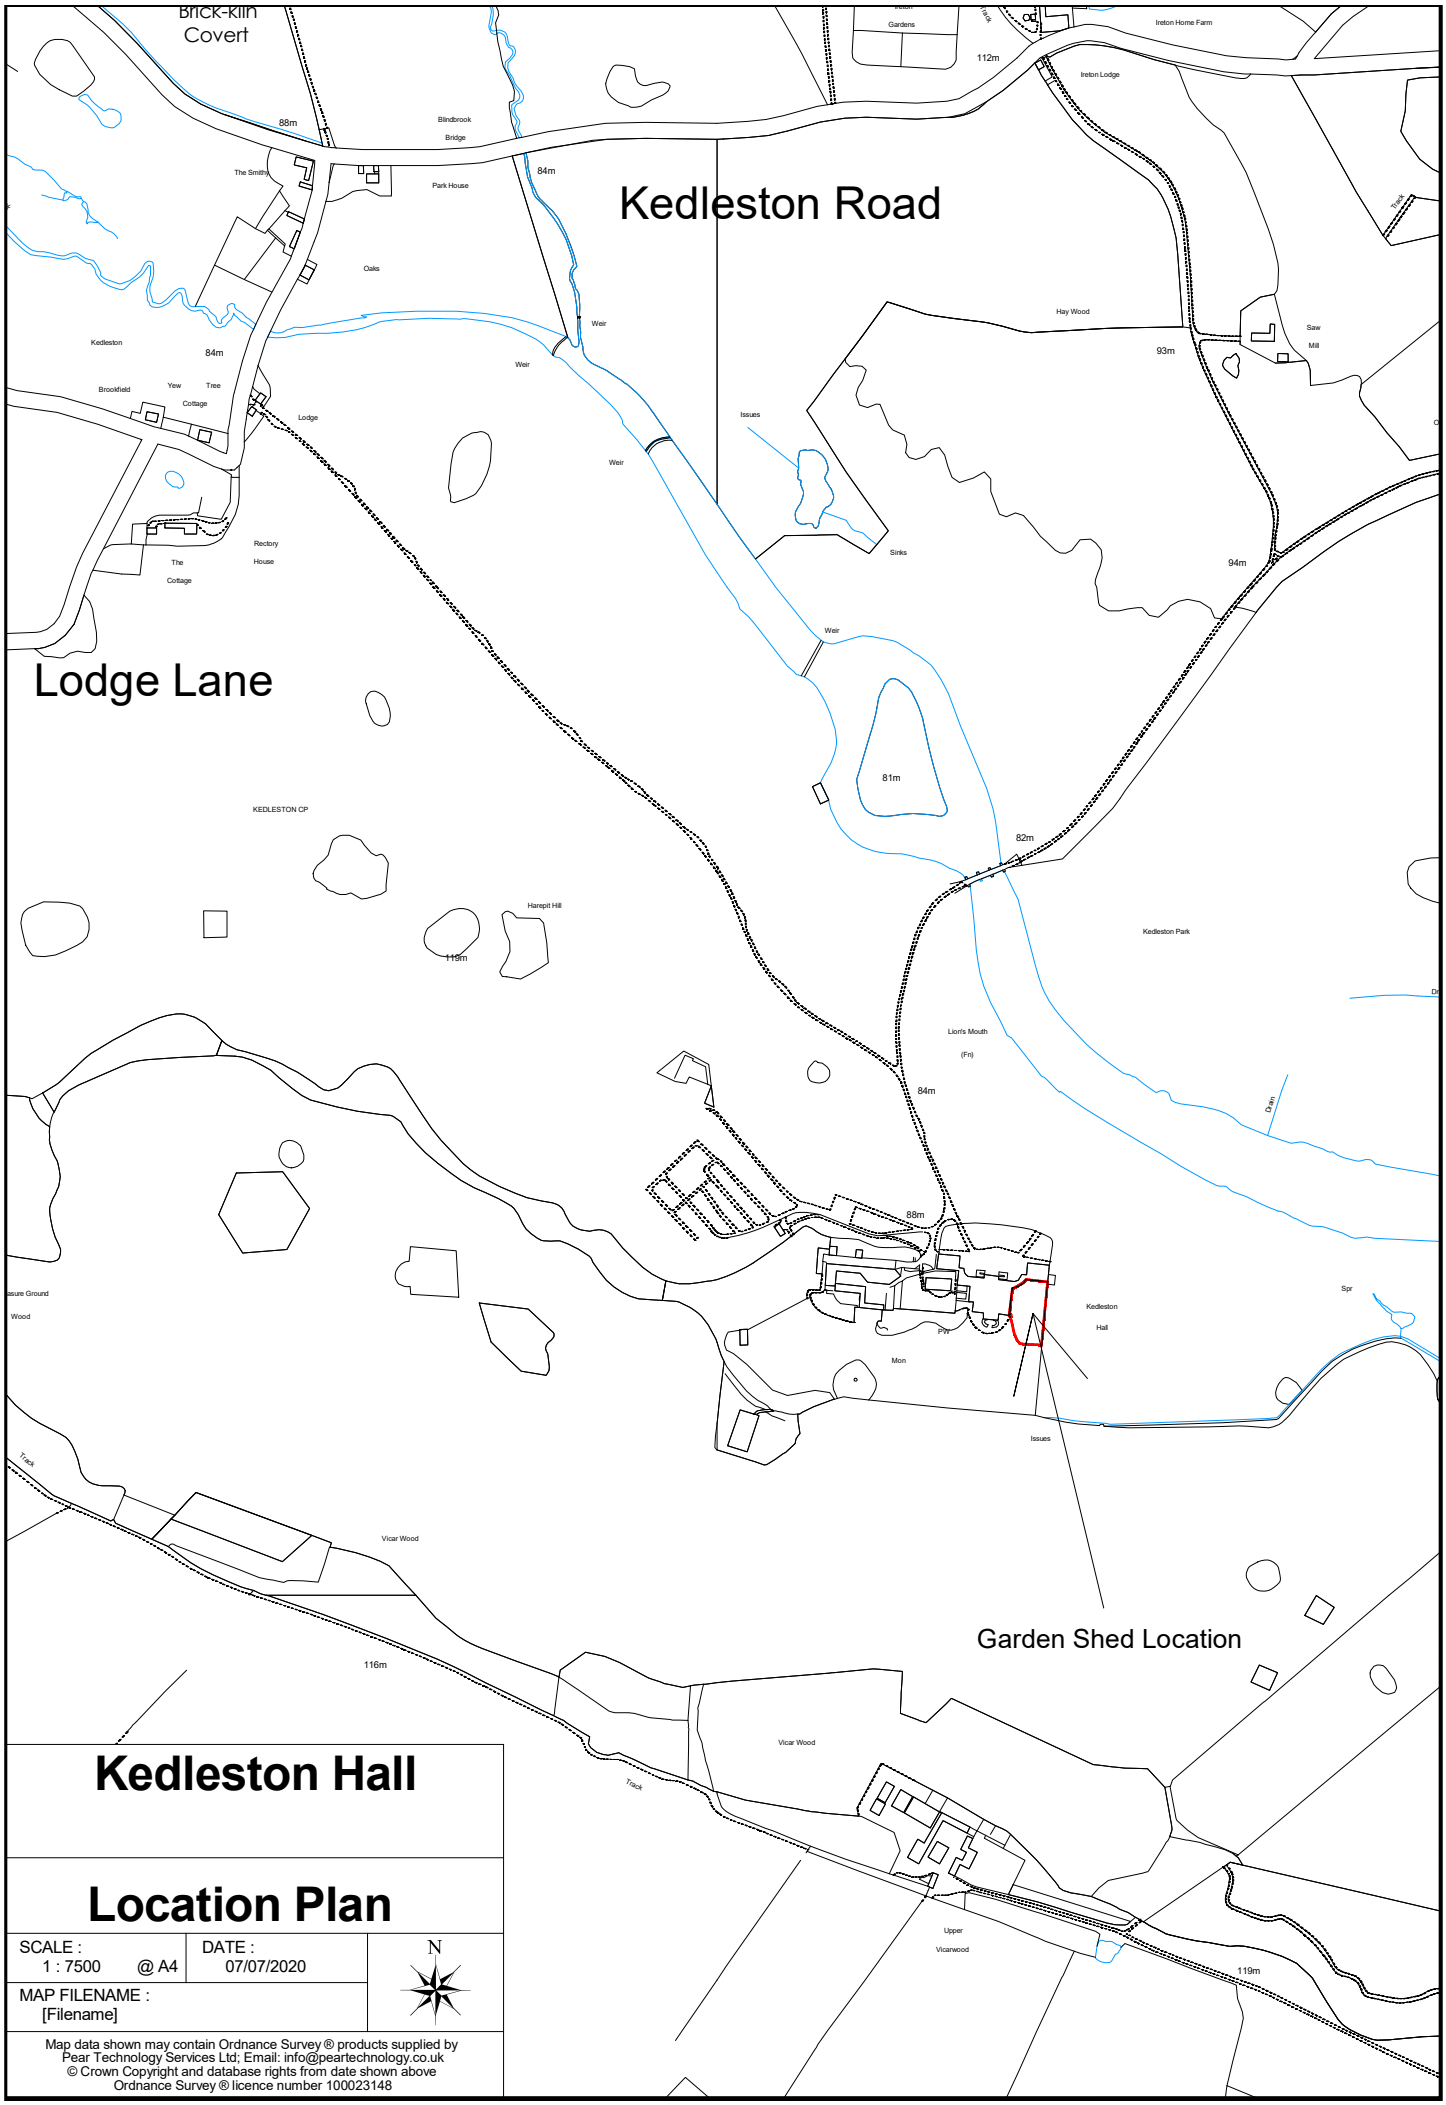

Kedleston Hall

Location Plan

SCALE : 1 : 7500 @ A4	DATE : 07/07/2020	N
MAP FILENAME : [Filename]		

Map data shown may contain Ordnance Survey ® products supplied by Pear Technology Services Ltd; Email: info@peartechnology.co.uk
© Crown Copyright and database rights from date shown above
Ordnance Survey ® licence number 100023148