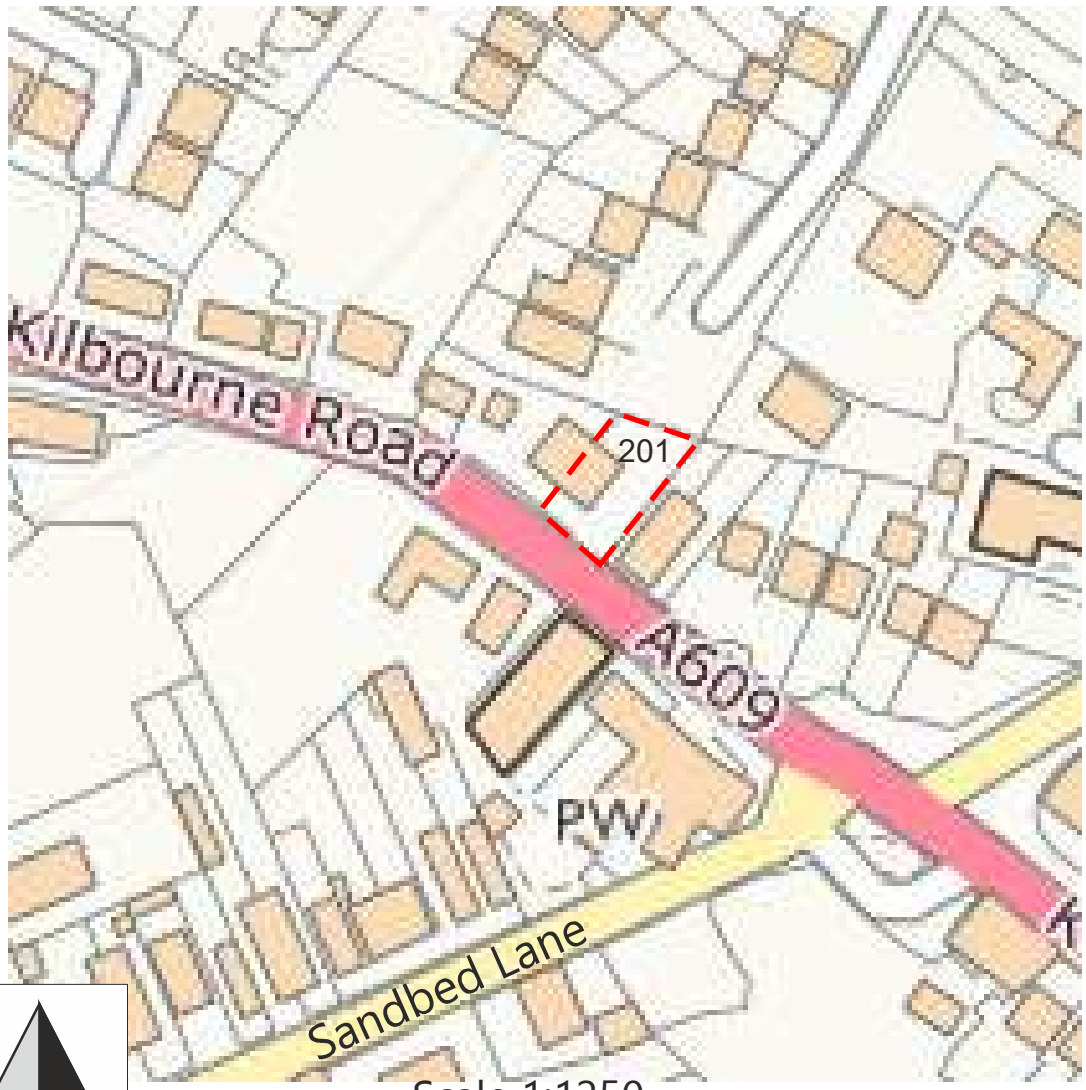

North

Scale 1:1250

0 25 50 75 100 125m

201 Kilbourne Road
Location Plan

Legend
- Land boundary
- Existing buildings

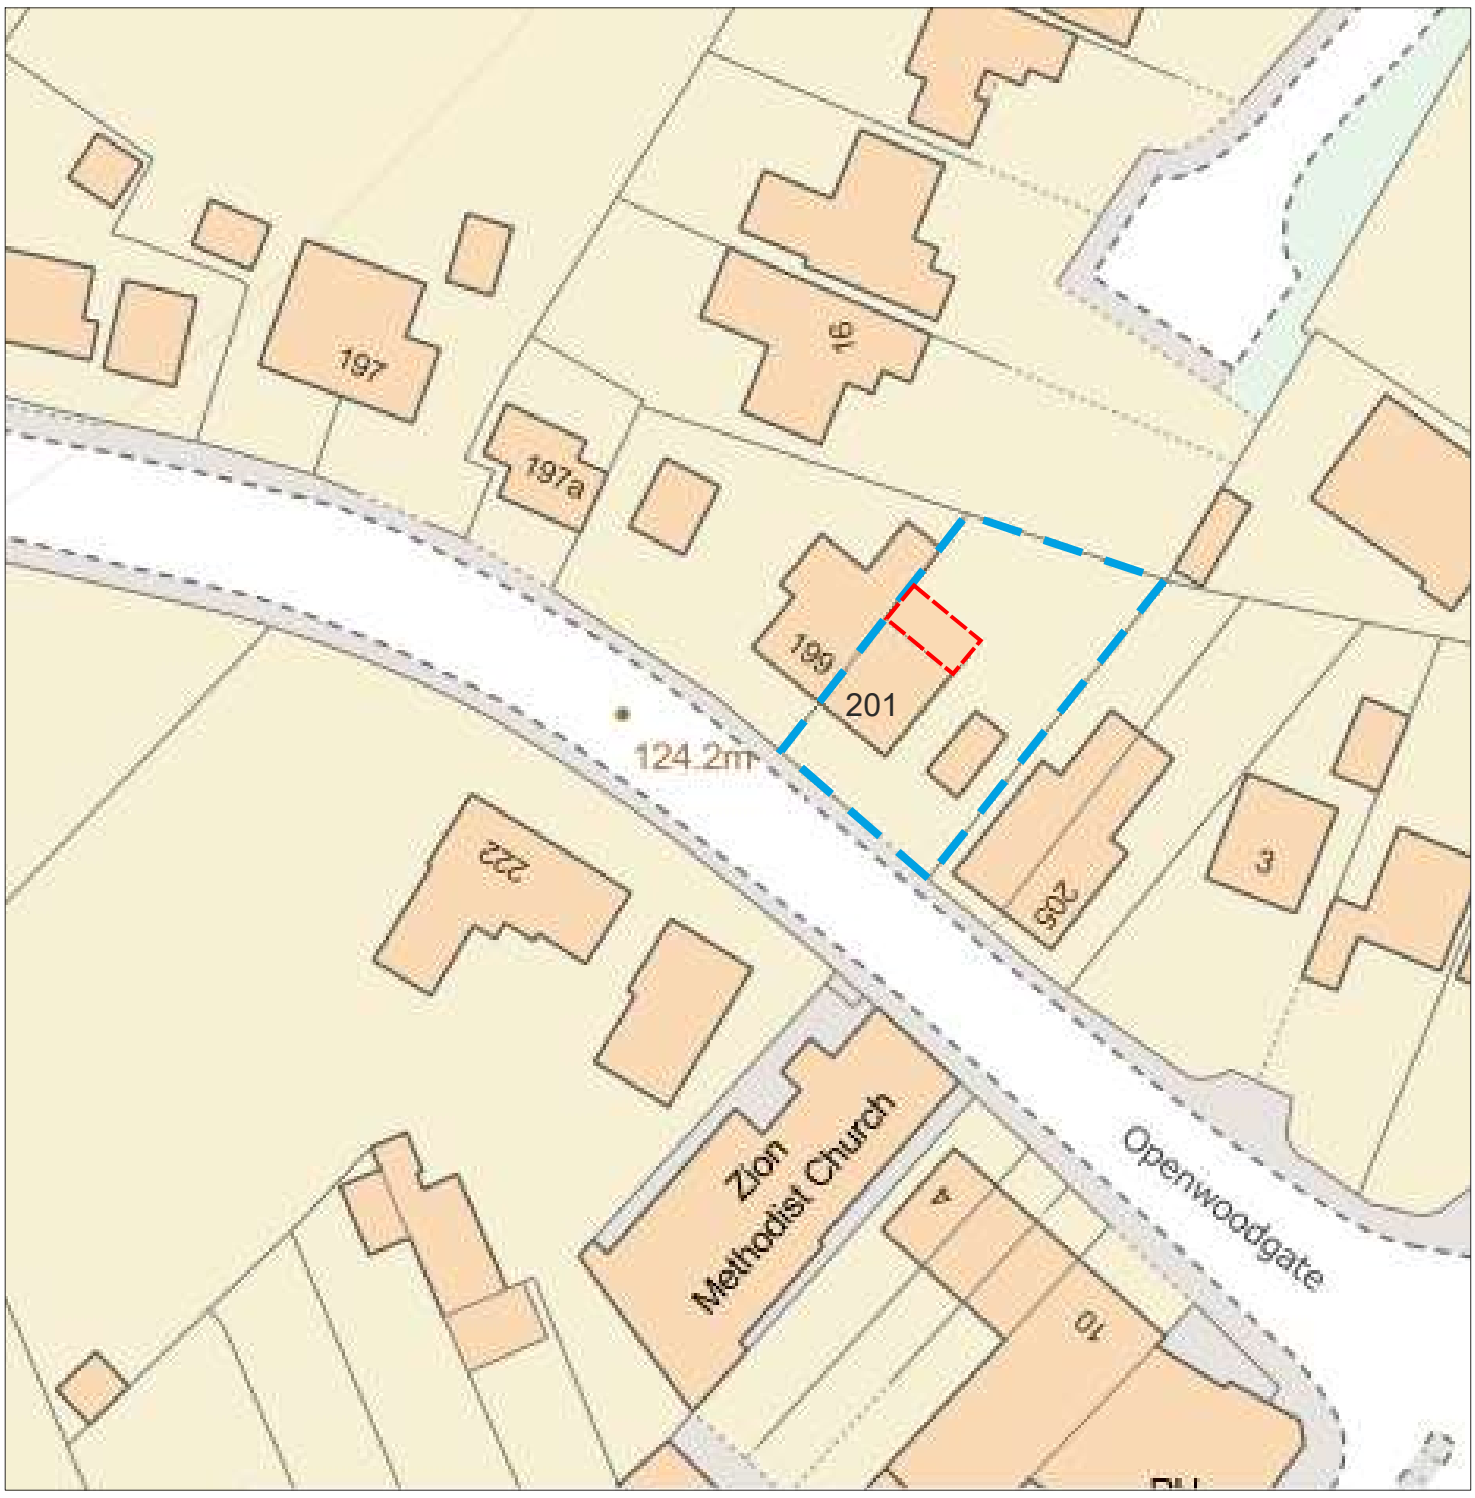

0 10 20 30 40 50metres

Scale 1:500

Block Plan

Legend
- Proposed Site
- Land boundary
- Existing buildings

General drawing notes:
1. This design and drawing and any related specification are the intellectual property of 'David Guy Architectural Services', and may not be reproduced in drawing or built form without 'DGAS' express permission
2. 'DGAS' reserve the right to alter any item or specification shown on this drawing to accord with the latest details and regulations
3.This drawing should not be scaled, only figured dimensions are to be used, all dimensions should be checked on site prior to work commencing.
4. The drawings are in metric scale
5. Please report any discrepancies to 'DGAS' immediately
6. All drawings are to be read in conjunction with any other relevant engineers / consultants drawings or other information where applicable.

Revision '0' - 14/07/20
Issued for Client Approval

'A' - 00/00/20
ISSUED FOR PLANNING APPROVAL

Project: 201 Kilbourne Road, Belper. DE56 1SB		
Client: L.Gayle		
Title: Location and Block plans		
Scale: 1:1250 and 1:500 @A3	Inception: July 20	Drawn: DG
Job: C101	Dwg No: L01	Rev: 0

DAVID GUY
ARCHITECTURAL SERVICES
www.dg4design.co.uk
e: info@dg4design.co.uk
47 Long Row, Belper, De56 1DS Mobile 07979 542199