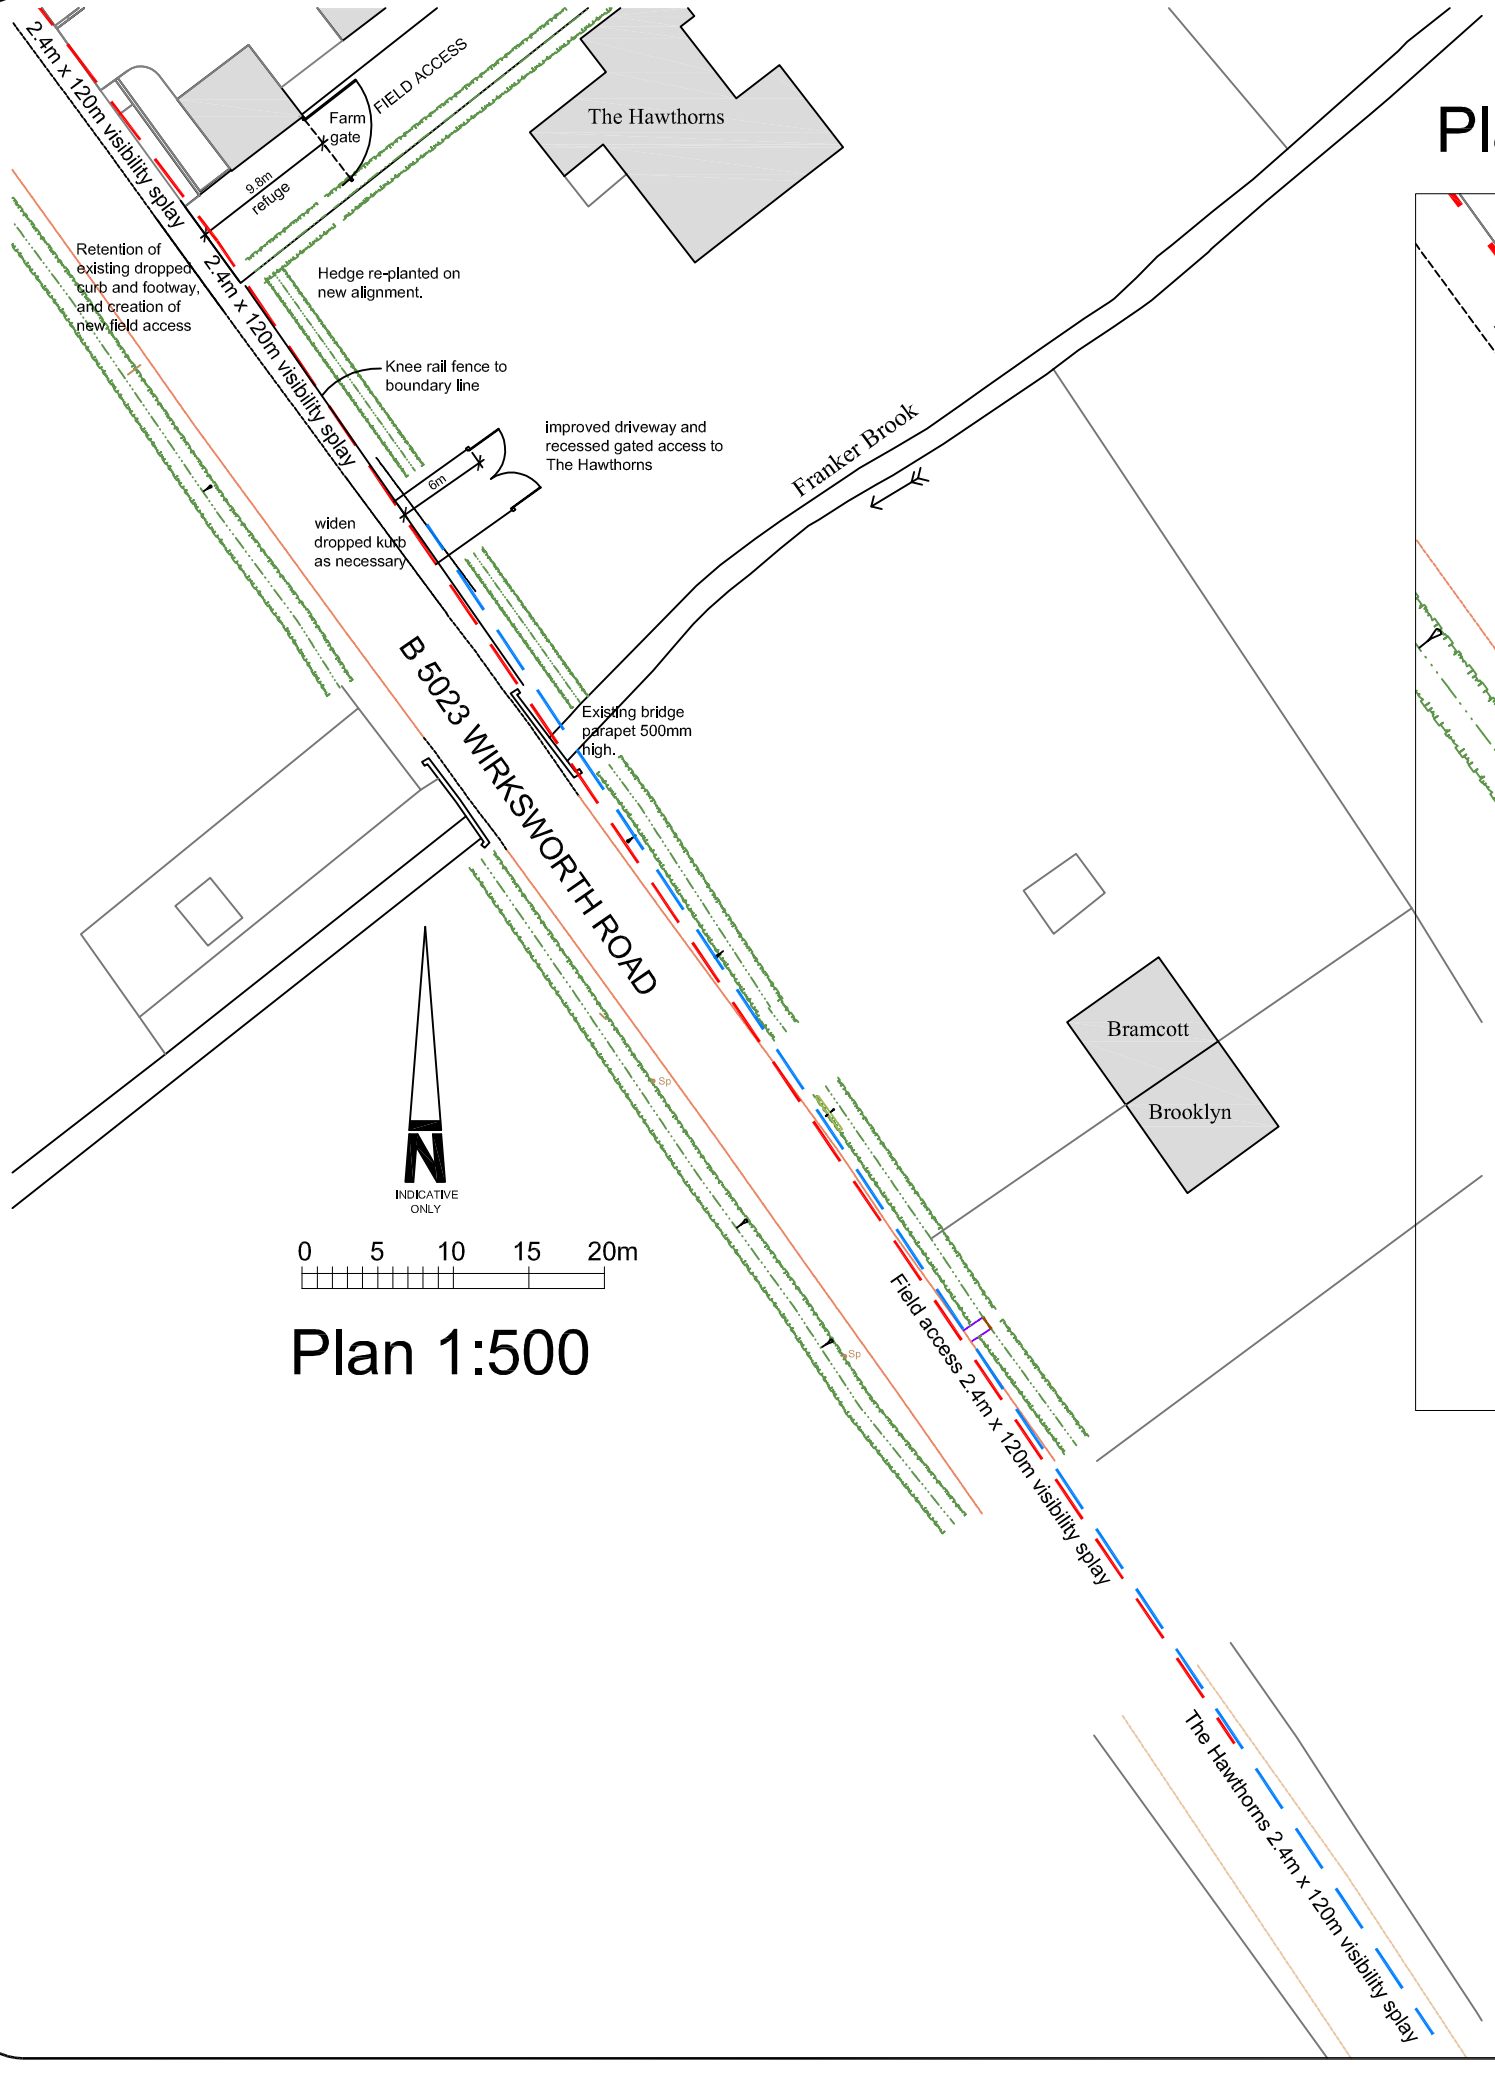

Plan 1:500

Plan extract 1:250

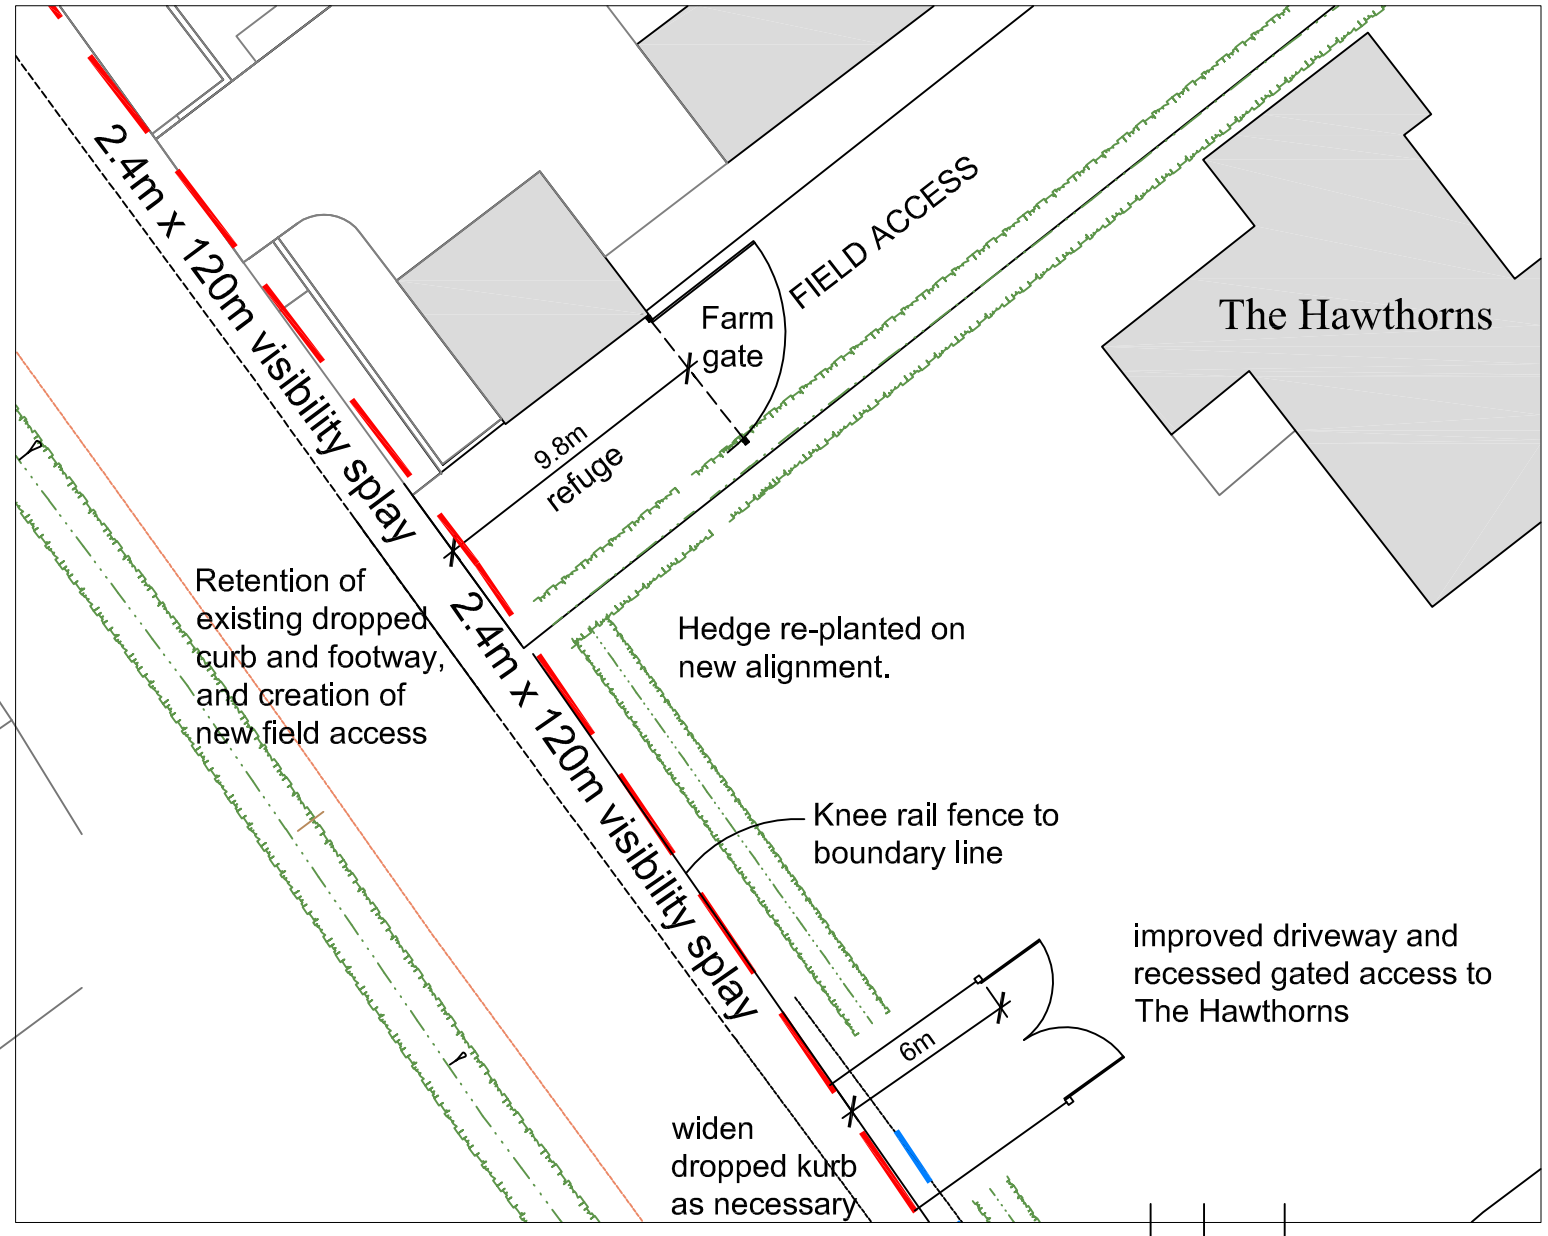



Location Plan 1:1250

Notes

Registered in England & Wales No. 8624210

Rev	Date	Amendments

darleyfieldpropertieslimited
Architectural Planning & Design
8 Long Lea Drive, Aldercar, Derbyshire, NG16 4HS
T:07796 443435 E:darleyfieldproperties@gmail.com

Site
Land at Wirksworth Road, Cowers Lane, Belper, Derbyshire.

Drawing
New Field Access

Date	Scale
April 2020	1:500 (A3)
DWG 5611/PL/06	Rev