Land Adjacent to Woodhouse Road, Horsely Woodhouse

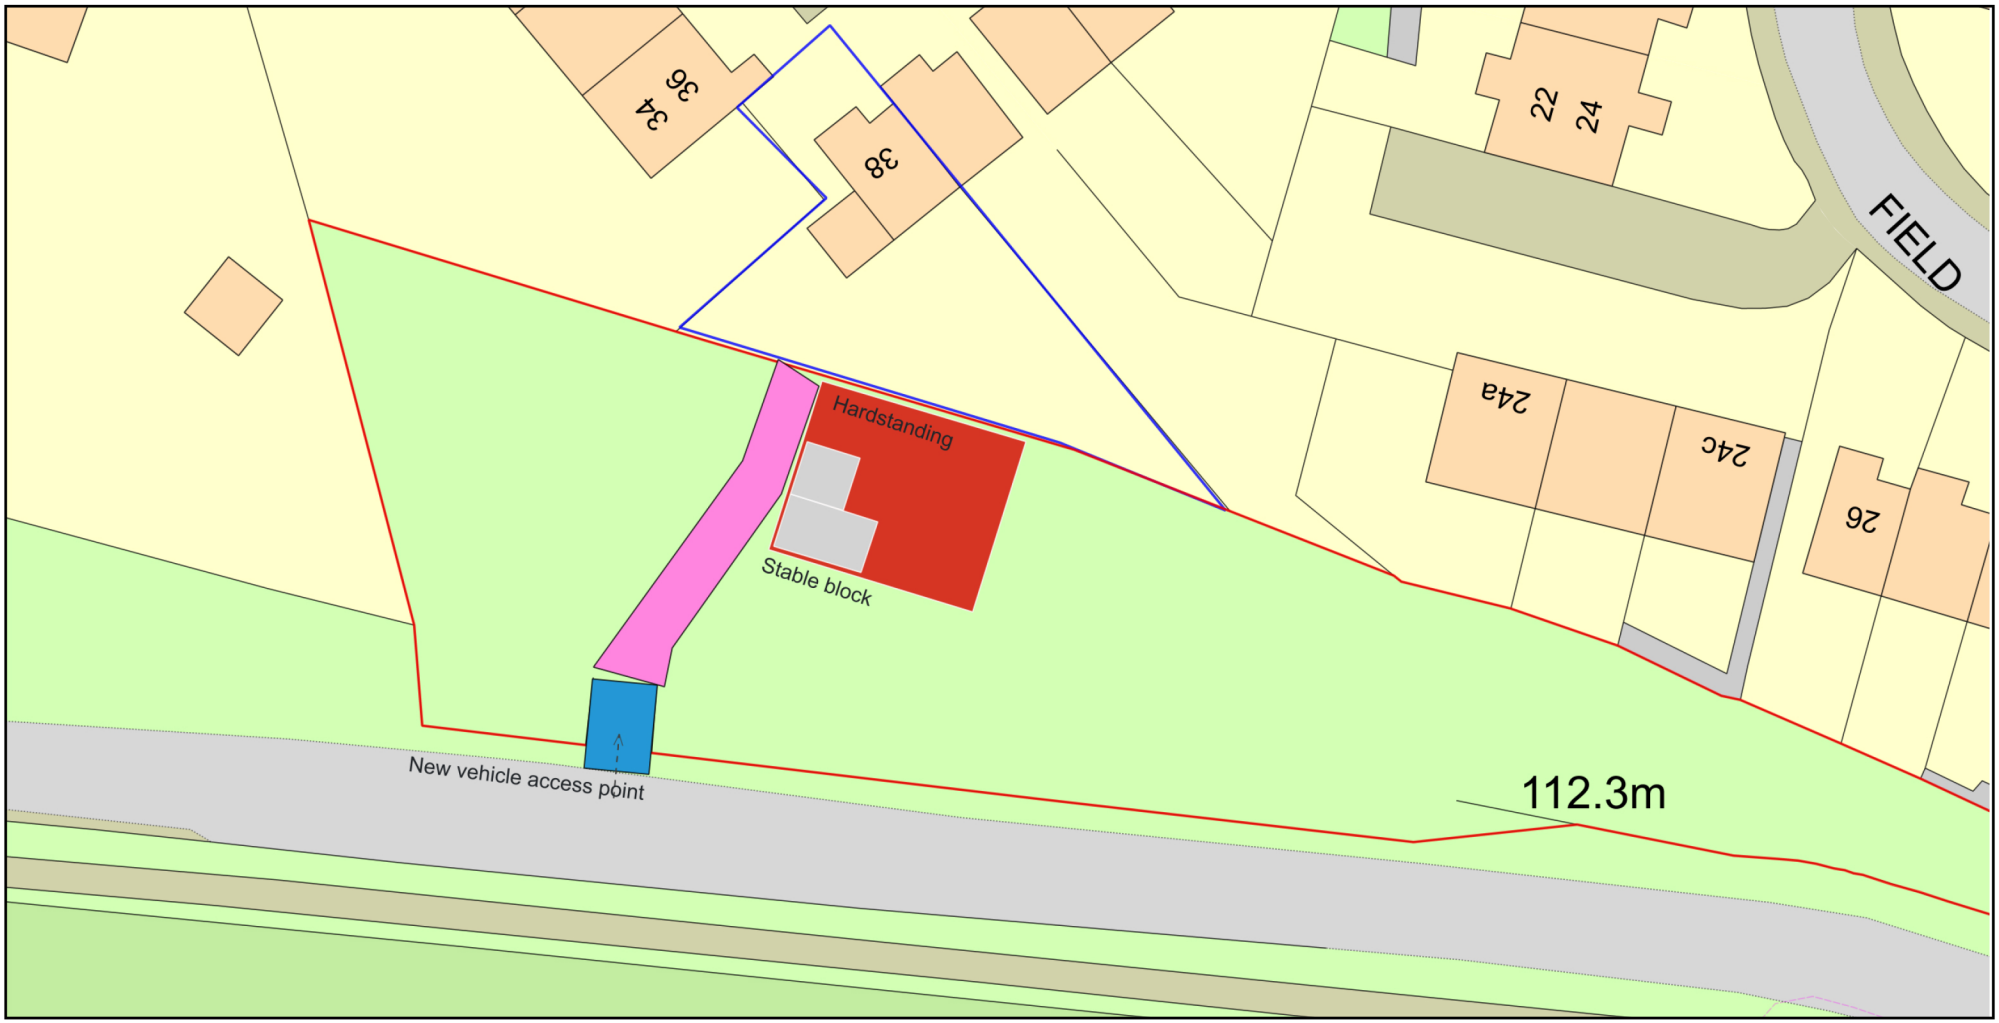

0 20
Metres

Key
- Vehicle Access Hardstanding
- Stable Block Hardstanding
- Grass Protection Matting
- Stable Block Footprint

N

ReQuestaPlan

Plan Produced for: Mr George Grey
Date Produced: 09 Jul 2020
Plan Reference Number: TQRQM20191192328176
Scale: 1:500 @ A4

© Crown copyright and database rights 2019 OS 100042766