Picture 6.

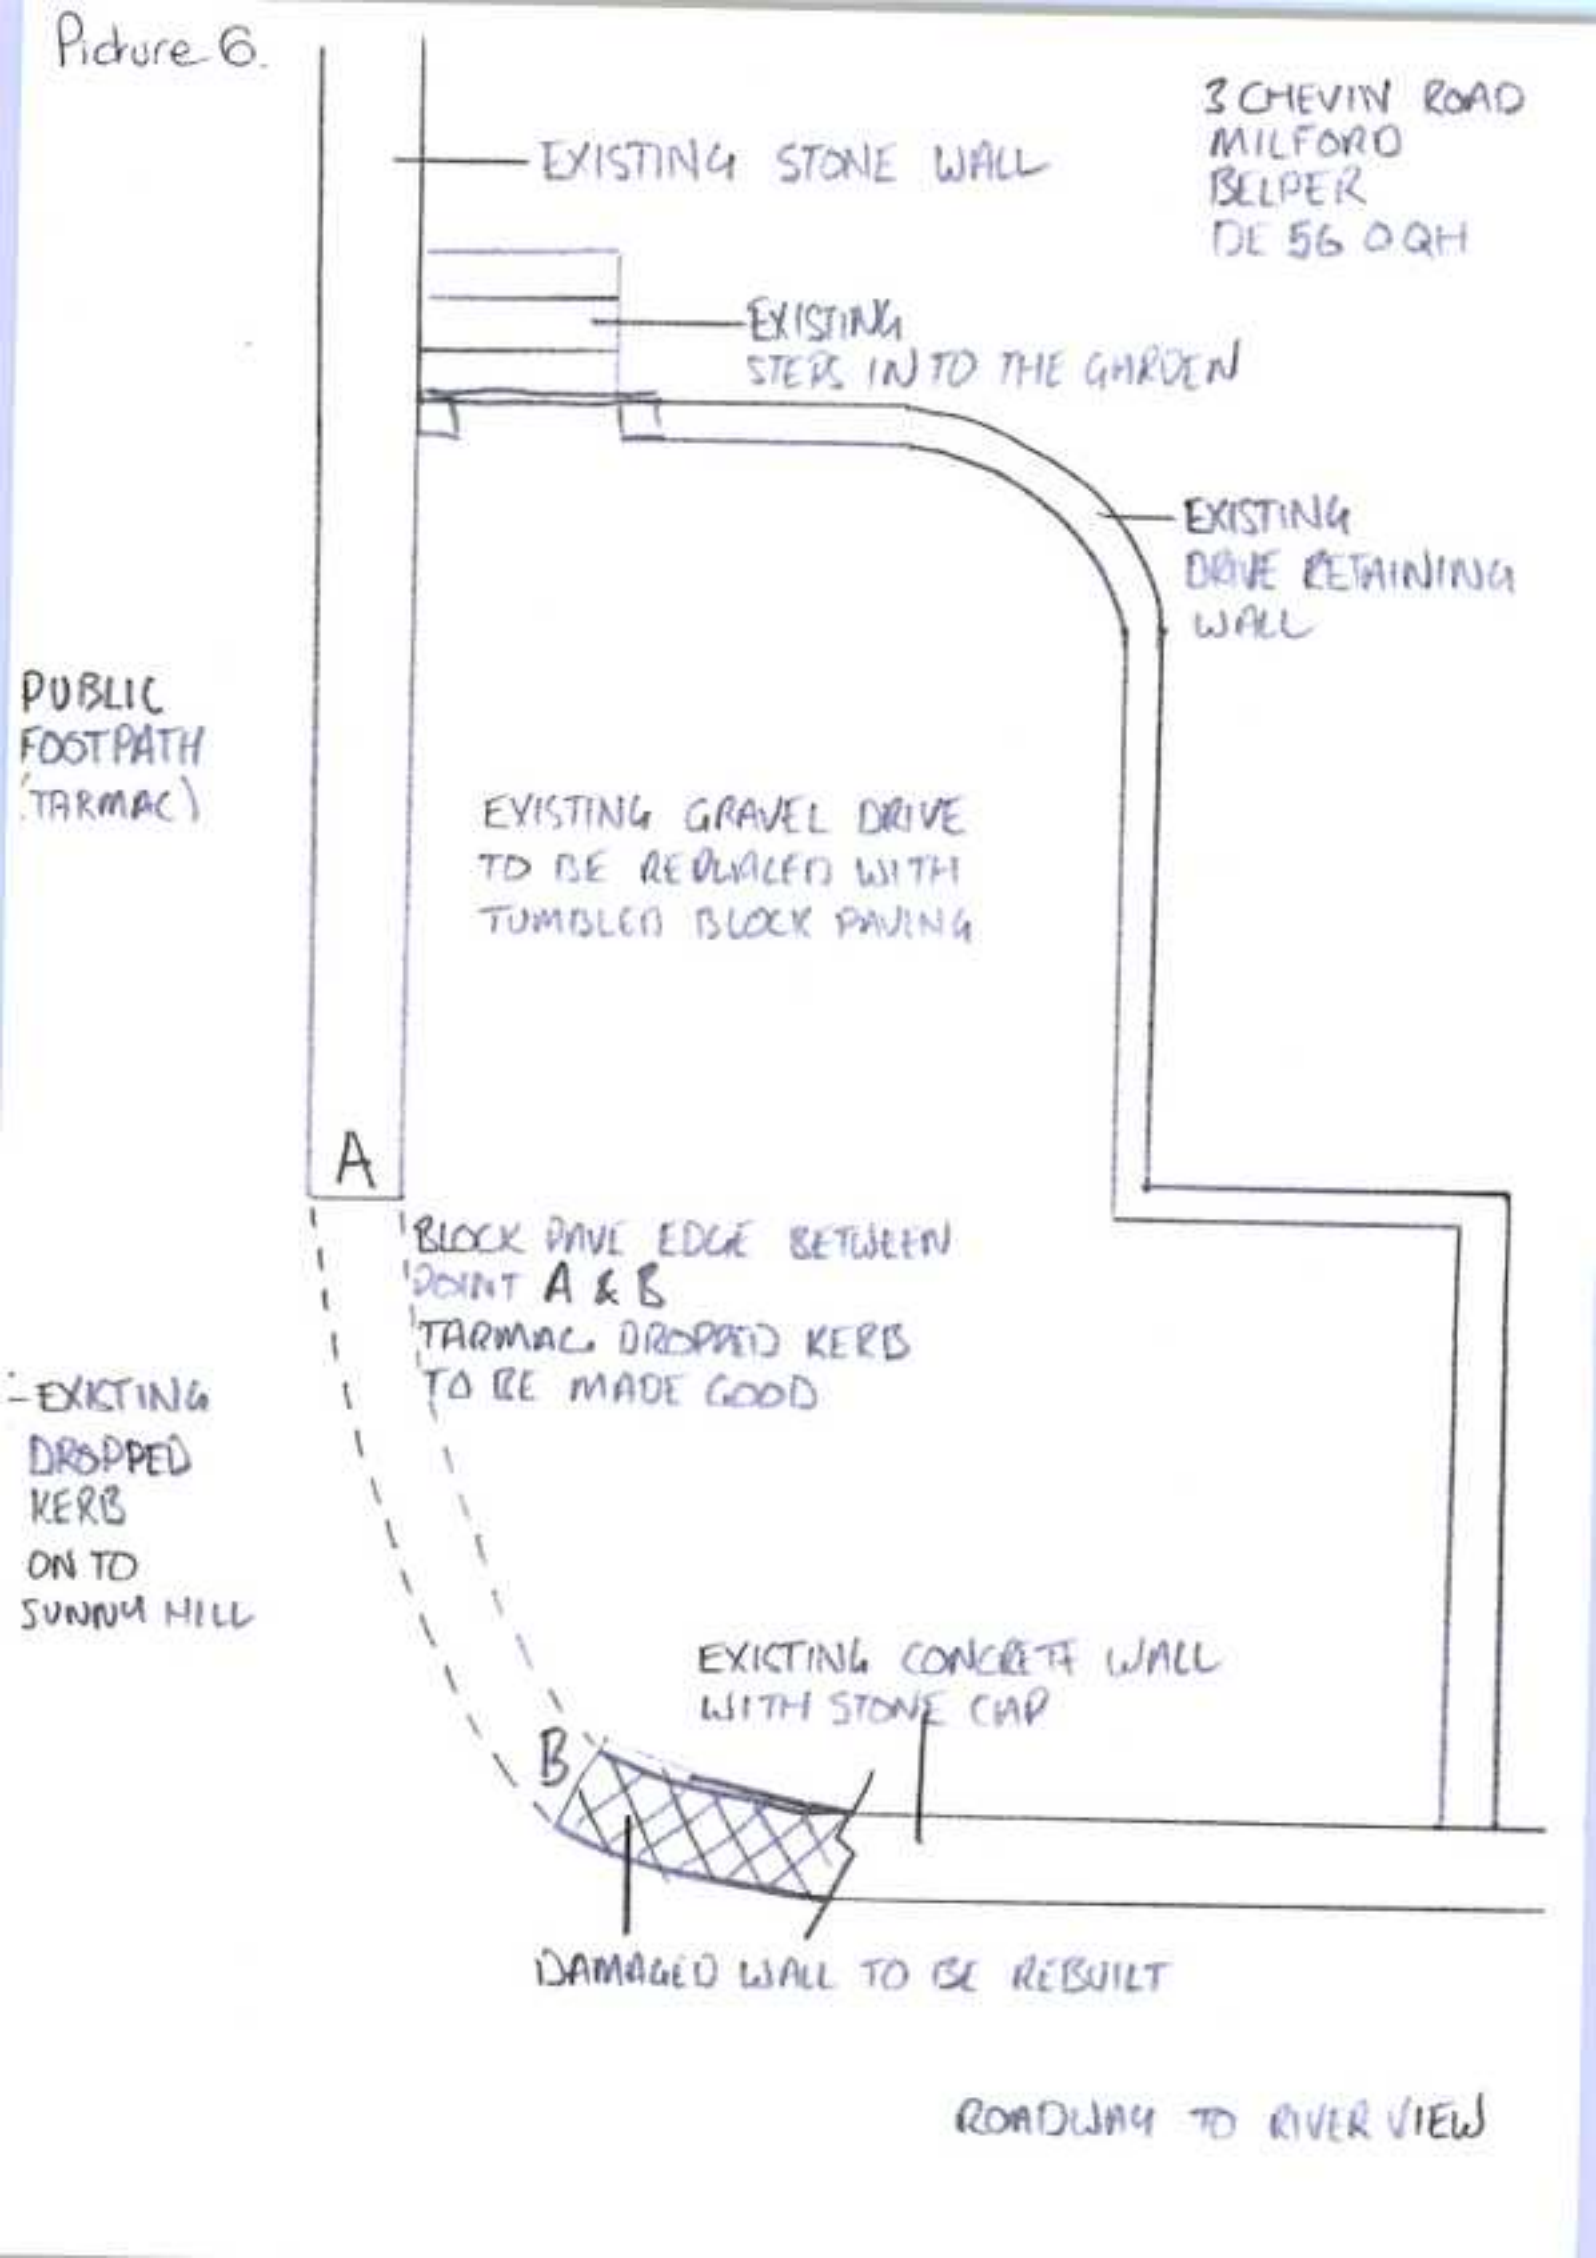
3 CHEVIN ROAD
MILFORD
BELPER
DE 56 0QH
EXISTING STONE WALL
EXISTING
STEPS IN TO THE GARDEN
EXISTING
DRIVE RETAINING
WALL
PUBLIC
FOOTPATH
(TARMAC)
EXISTING GRAVEL DRIVE
TO BE REPLACED WITH
TUMBLED BLOCK PAVING
A
BLOCK PAVE EDGE BETWEEN
POINT A & B
TARMAC DROPPED KERB
TO BE MADE GOOD
EXISTING
DROPPED
KERB
ON TO
SUNNY HILL
EXICTING CONCRETE WALL
WITH STONE CAP
B
DAMAGED WALL TO BE REBUILT
ROADWAY TO RIVER VIEW