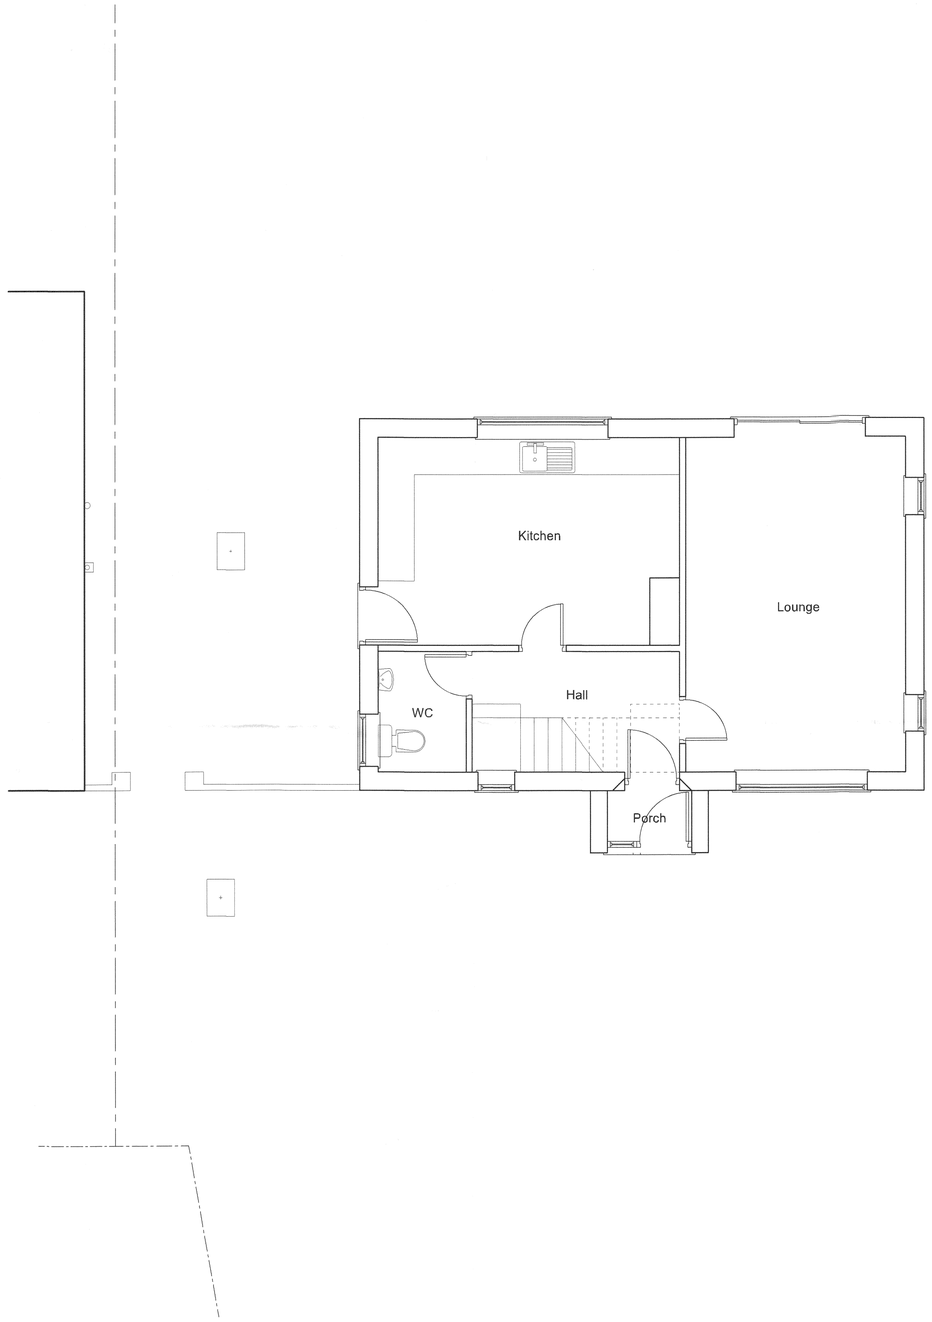

Existing Ground Floor Plan

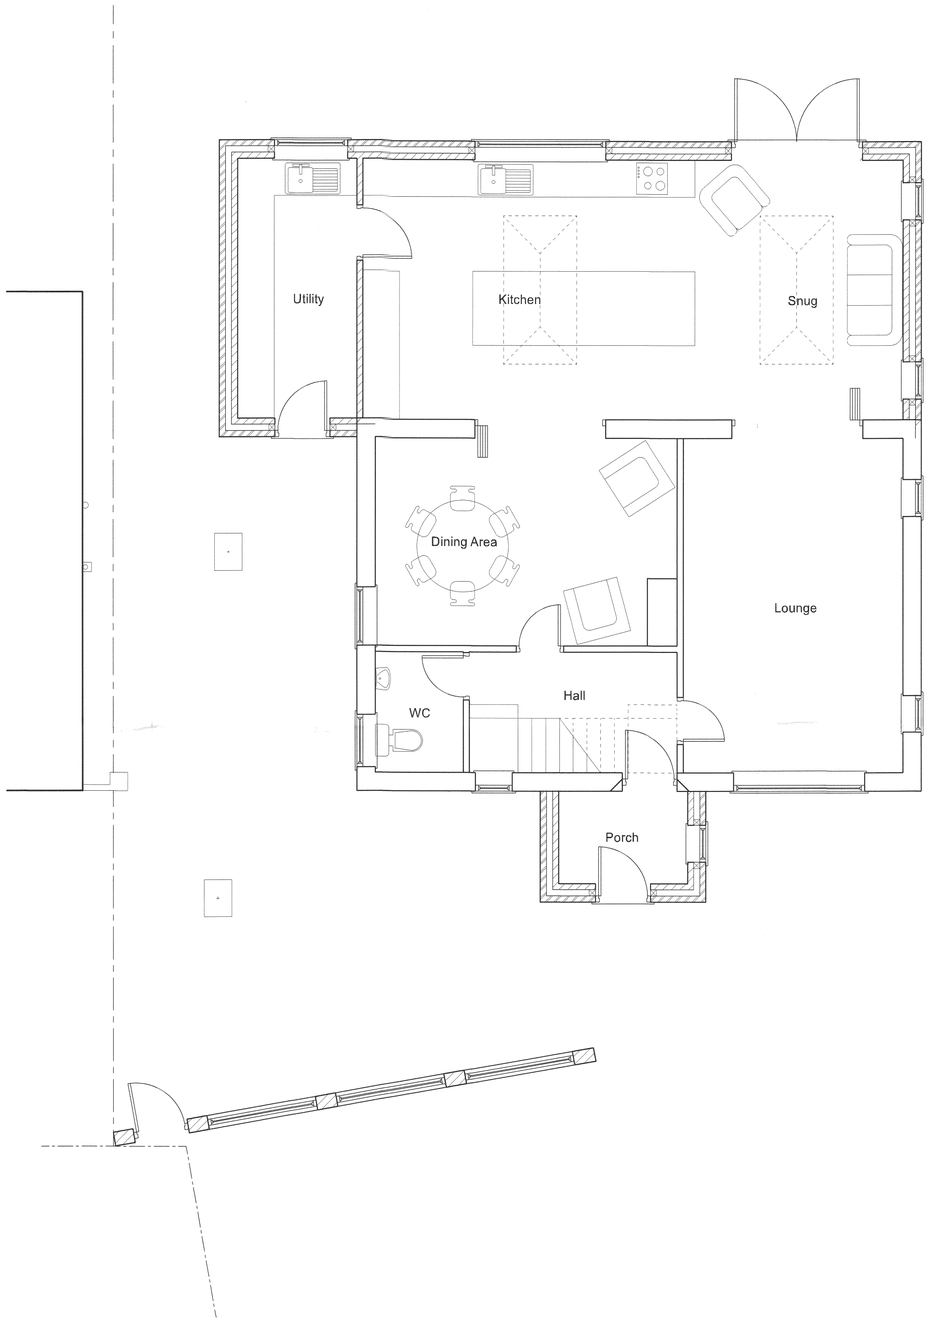

Proposed Ground Floor Plan

Notes:

All dimensions must be checked/verified on site and not scaled from this drawing.

A		
	Date	Revisions

© copyright

Client

Mr and Mrs Edwards

Job Title

Misc. Alterations and Extensions
37 Harris Avenue
Ripley
Derbyshire
DE5 3GB

Drawing Title

Existing and Proposed Plans

Scale 1:50

Date July 2020 | Drawn By

Drg. No. 0819/1811 - 1 | Rev.