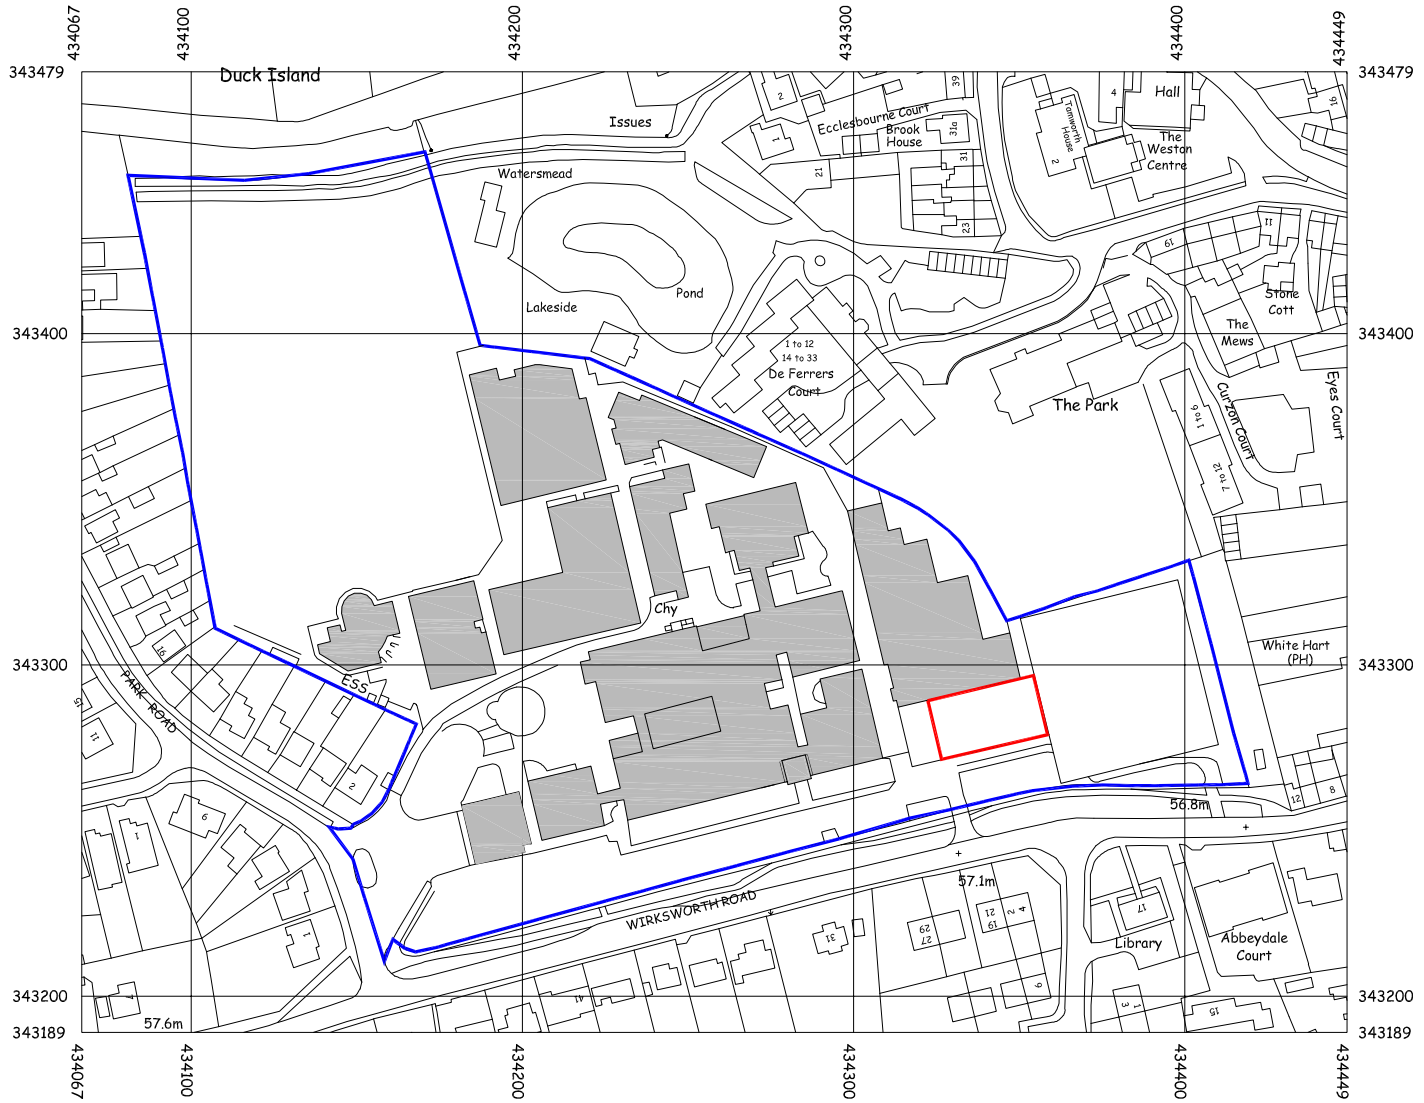

N

Legend:

- Site Boundary
- Ownership Boundary
- Existing Buildings

1 0 10 20 30 40 50 60 70 80 90 100

scale – metres

rev	date	by	description	chkd
–	–	–	–	–

drawing status

PLANNING SUBMISSION

Copyright of CPMG Architects Limited 2020. All rights reserved. No part of this publication may be reproduced, stored in any retrieval system or transmitted in any form or by any means without prior Permission of CPMG Architects Limited. Do not scale from drawing, use figured dimensions only. All dimensions to be checked on site.

ISO 9001: 2015 Quality Management
ISO 14001: 2015 Environmental Management
PAS 1192-2: 2013 Building Information Modelling

job title

The Ecclesbourne School
Temporary Classrooms

drawing title

Location Plan

CPMG Architects Ltd
People.Purpose.Place

Nottingham 23 Warser Gate, Nottingham, NG1 1NU 0115 958 9500
London 31 / 35 Kirby Street, London, EC1N 8TE 0207 492 1805
Birmingham The Lewis Building, Bull Street, Birmingham B4 6EQ 0121 481 2092

www.cpmg-architects.com enquiries@cpmg-architects.com

drawn by	date	checked by	scale
JE	10.07.20	SC	1:1250
job no.	drawing no.	revision	media
8922	70-001	P0	A3

CutePDF Writer.pc3