8922	70-002	P0

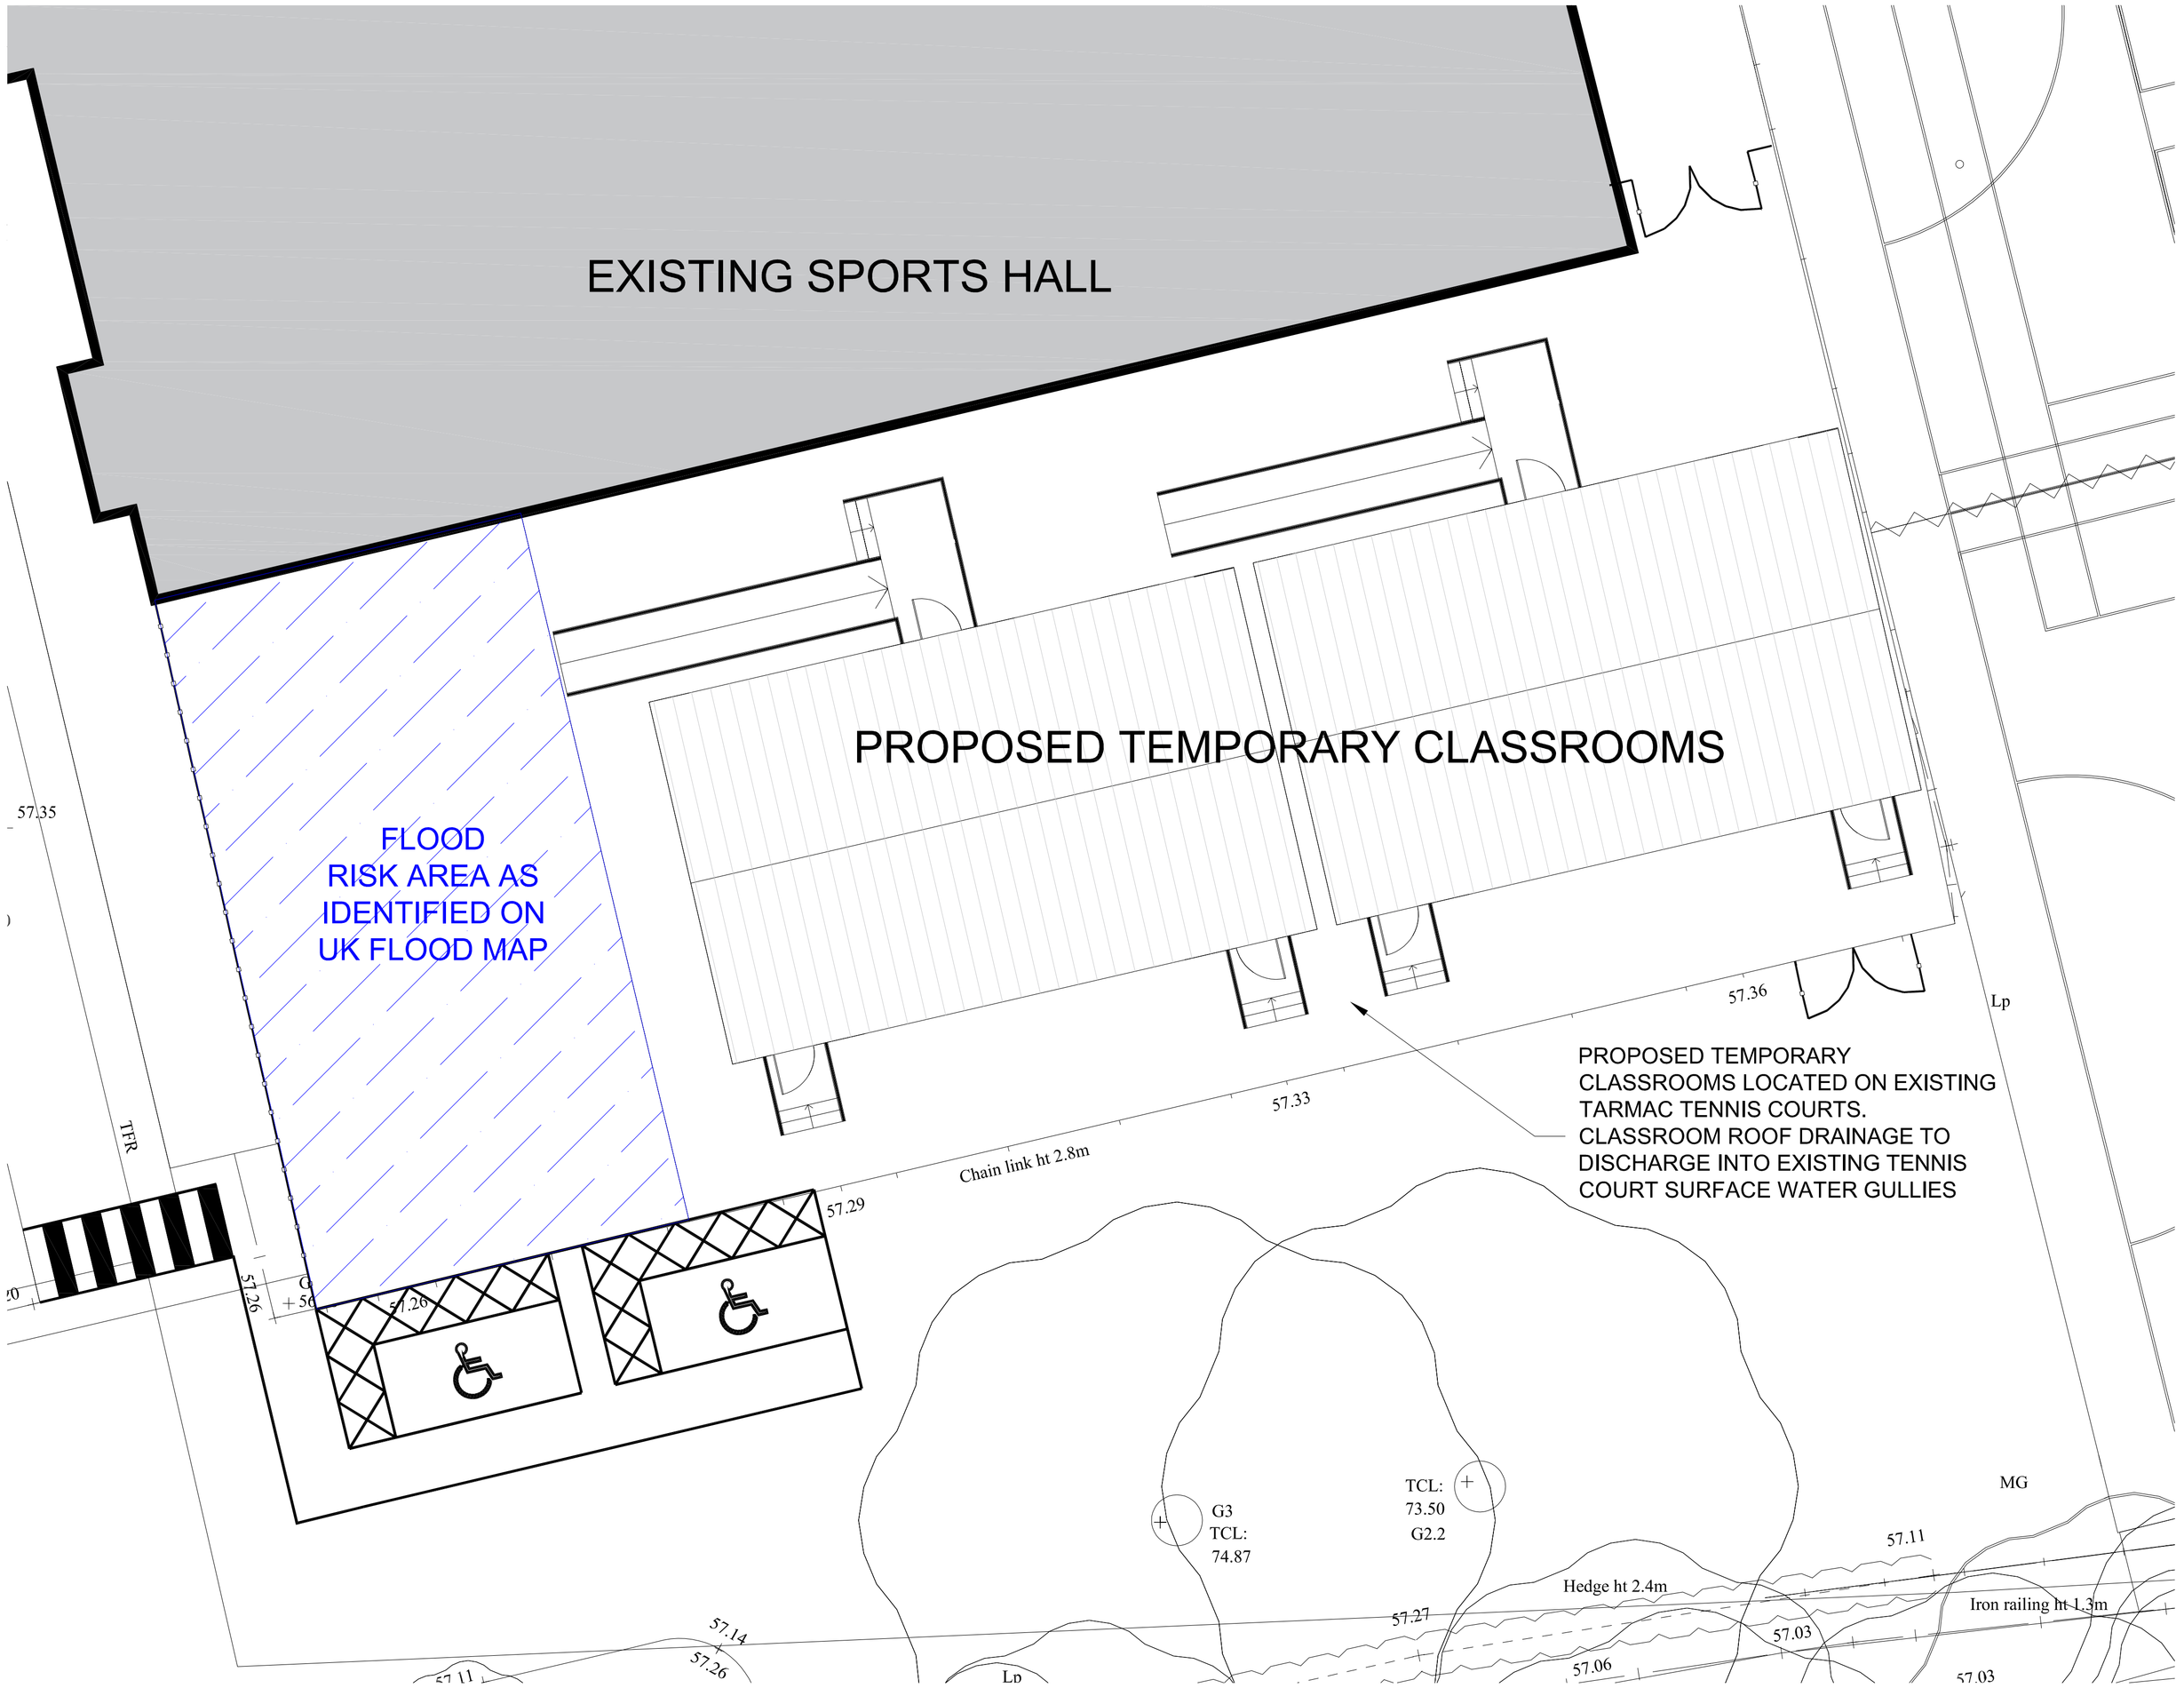

SCALE BAR (m)

0 5 10

N

rev	date	by	description	chkd

CPMG Architects Ltd
People.Purpose.Place

Nottingham 23 Warser Gate, Nottingham NG1 1NU 0115 958 9500
London 31 / 35 Kirby Street, London EC1N 8TE 0207 492 1805
Birmingham The Lewis Building, Bull Street, Birmingham B4 6EQ 0121 481 2092

www.cpmg-architects.com *enquiries@cpmg-architects.com*

job title

The Ecclesbourne School Temporary Classrooms

drawing title

Site Plan

drawing status

PLANNING SUBMISSION

drawn by	date	chk'd by	scale
JE	10.07.20	SC	1:100
job no.	drawing no.	revision	media
8922	70-002	P0	A1

Copyright of CPMG Architects Limited 2020.

All rights reserved. No part of this publication may be reproduced, stored in any retrieval system or transmitted in any form or by any means without prior permission of CPMG Architects Limited.

Do not scale from drawing, use figured dimensions only.
All dimensions to be checked on site.

ISO 9001: 2015 Quality Management
ISO 14001: 2015 Environmental Management
PAS 1192-2: 2013 Building Information Modelling