8922	20-001	P0

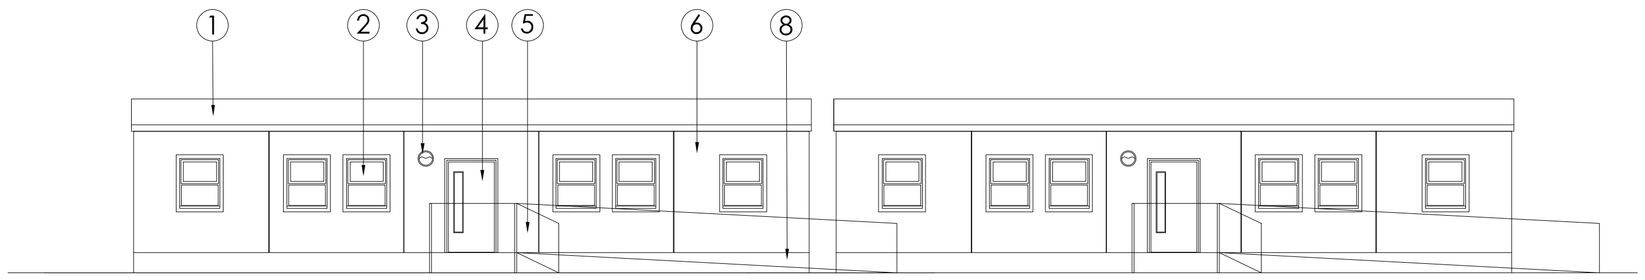

North Elevation

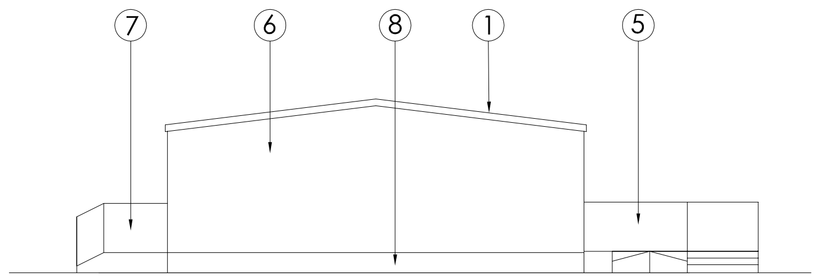

East Elevation

For further details of modular classrooms please refer to MRC drawing MRC-ExampleDrawing-5BayDoubleClassroom-07/01/2010

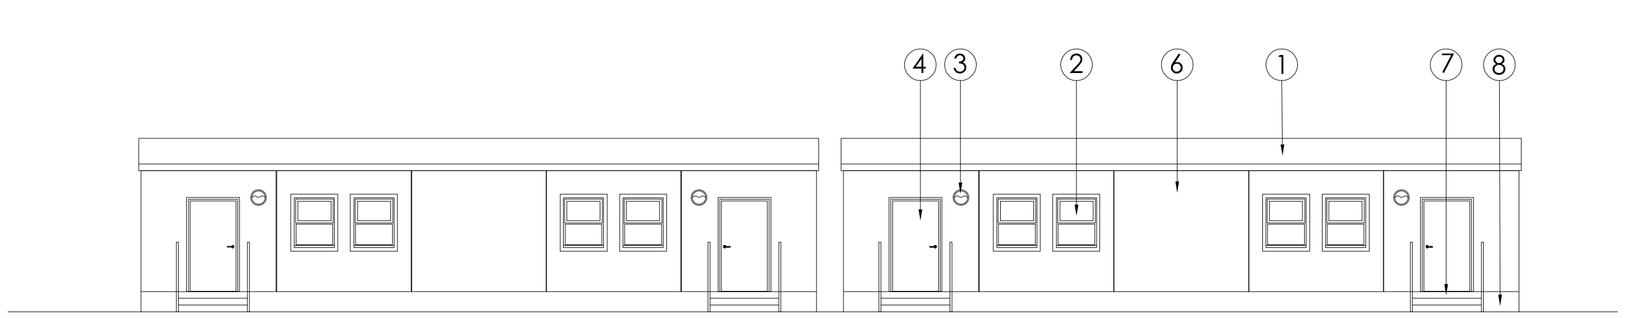

South Elevation

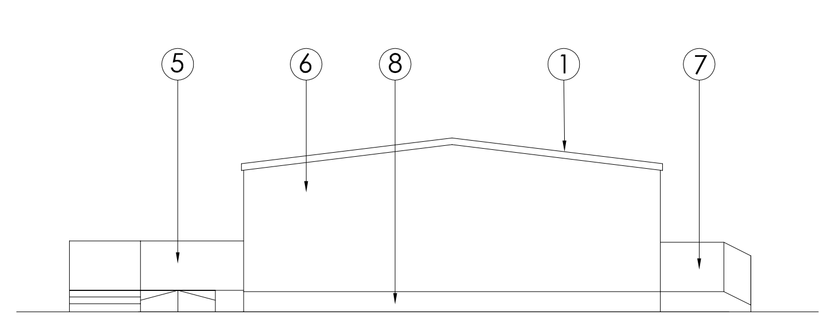

West Elevation

Legend

1. Felt roof with plastic gutter and downpipes
2. Upvc windows
3. Wall mounted lighting
4. Metal door with ppc finish
5. Timber landing, ramp and steps
6. Plywood cladding with green stipple finish
7. Timber landing and steps
8. Slatted timber plinth

SCALE BAR (m)

0 5 10

rev	date	by	description	chkd

CPMG Architects Ltd
People.Purpose.Place

Nottingham	23 Warser Gate, Nottingham NG1 1NU	0115 958 9500
London	31 / 35 Kirby Street, London EC1N 8TE	0207 492 1805
Birmingham	The Lewis Building, Bull Street, Birmingham B4 6EQ	0121 481 2092

www.cpmg-architects.com *enquiries@cpmg-architects.com*

job title

The Ecclesbourne School
Temporary Classrooms

drawing title

Proposed Elevations

drawing status

PLANNING SUBMISSION

drawn by	date	chk'd by	scale
JE	10.07.20	SC	1:100
job no.	drawing no.	revision	media
8922	20-001	P0	A1

Copyright of CPMG Architects Limited 2020.

All rights reserved. No part of this publication may be reproduced, stored in any retrieval system or transmitted in any form or by any means without prior permission of CPMG Architects Limited.

Do not scale from drawing, use figured dimensions only.
All dimensions to be checked on site.

ISO 9001: 2015 Quality Management
ISO 14001: 2015 Environmental Management
PAS 1192-2: 2013 Building Information Modelling