

ELEVATION A

SCALE 1:50

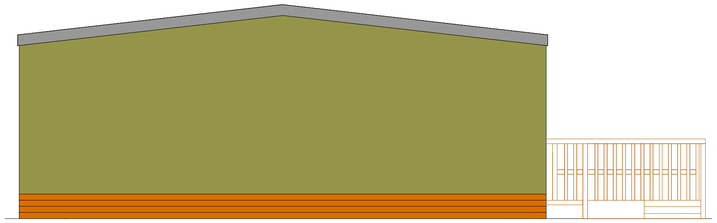

ELEVATION B

SCALE 1:50

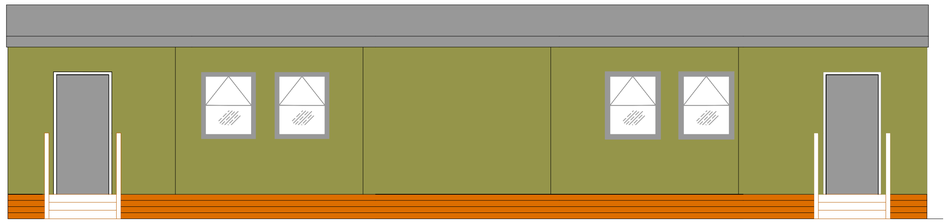

ELEVATION C

SCALE 1:50

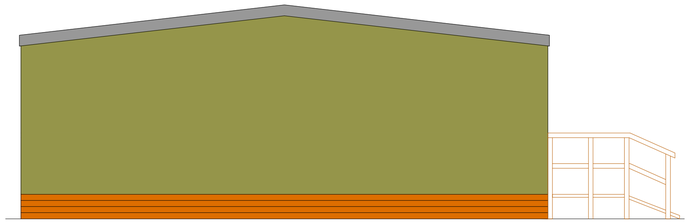

ELEVATION D

SCALE 1:50

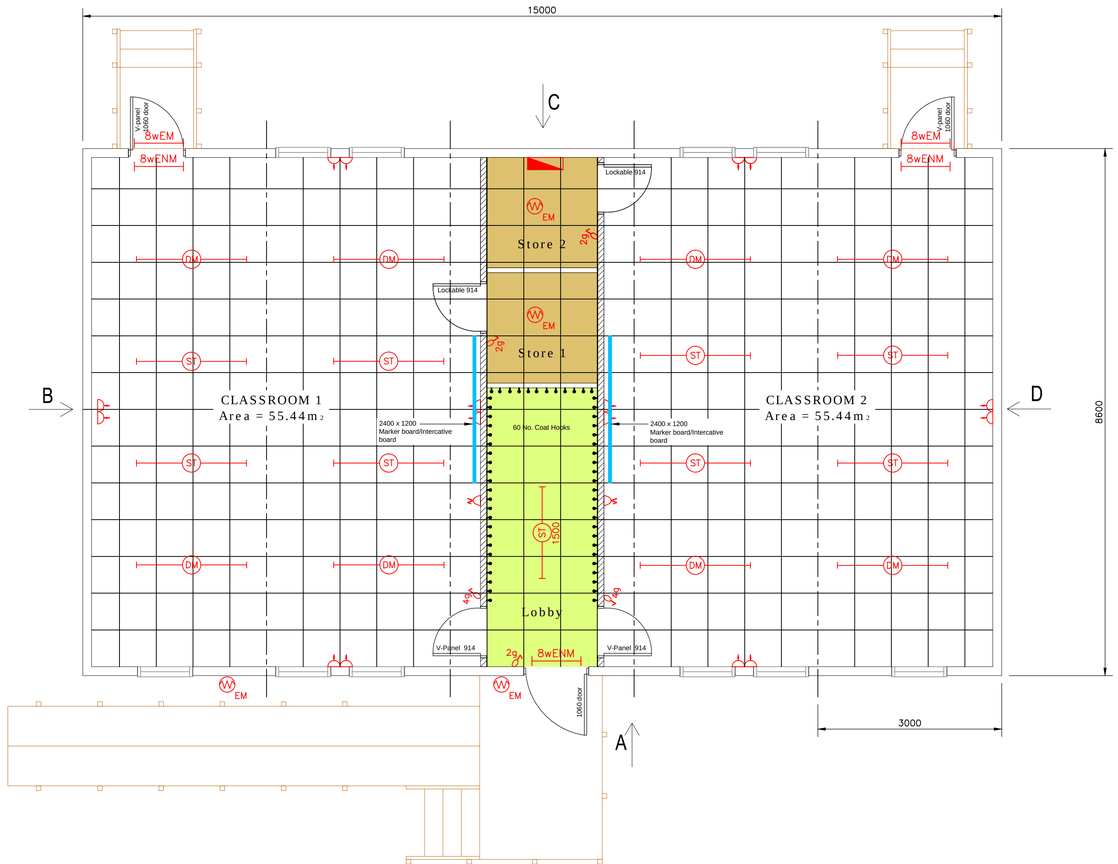

FLOOR PLAN AND ELEVATIONS DRAWING

SCALE 1:50

COPYRIGHT OF MRC CONSTRUCTION & MUST NOT BE COPIED OR REPRODUCED WITHOUT THEIR WRITTEN CONSENT



EXAMPLE PHOTOGRAPH - EXTERNAL



EXAMPLE PHOTOGRAPH - INTERNAL

GENERAL NOTES

1. Do not scale.
2. All dimensions are in millimetres unless otherwise specified.

KEY

- Distribution board.
- 28w 2D bulkhead light.
- 28w 2D Emergency bulkhead light
- 1800 HF T8 Dimmable fluorescent strip light
- 1800 HF T8 fluorescent strip light
- 1800 HF T8 Emergency fluorescent strip light
- 1800 HF T8 fluorescent strip light with motion sensor
- 1800 HF T8 fluorescent strip light
- 8w Emergency maintained light (250mm from ceiling)
- 8w Emergency non maintained light (250mm from ceiling)
- Single socket
- Double socket (540mm AFFL)
- 20amp double pole switch (540mm AFFL)
- Grid switch (1040mm AFFL)

ROOM TYPE COLOUR CODING

- Classroom Area
- Store Area
- Corridor and Lobby Area
- Ablusions Area

	REVISIONS	CHK	DATE

MRC MARTIN REYNOLDS CONSTRUCTION
BARROWAY DROVE
DOWNHAM MARKET
NORFOLK PE38 0AL
TEL: 01366 324297
FAX: 01366 324432
EMAIL:sales@martinreynoldsconstruction.co.uk
www.martinreynoldsconstruction.co.uk

CLIENT
EXAMPLE DRAWING

SITE DETAILS
5 BAY DOUBLE CLASSROOM

FILE NUMBER	DRAWING No.	REVISION

Scale: AS SHOWN

DRAWN	DATE
DW	07/01/2010