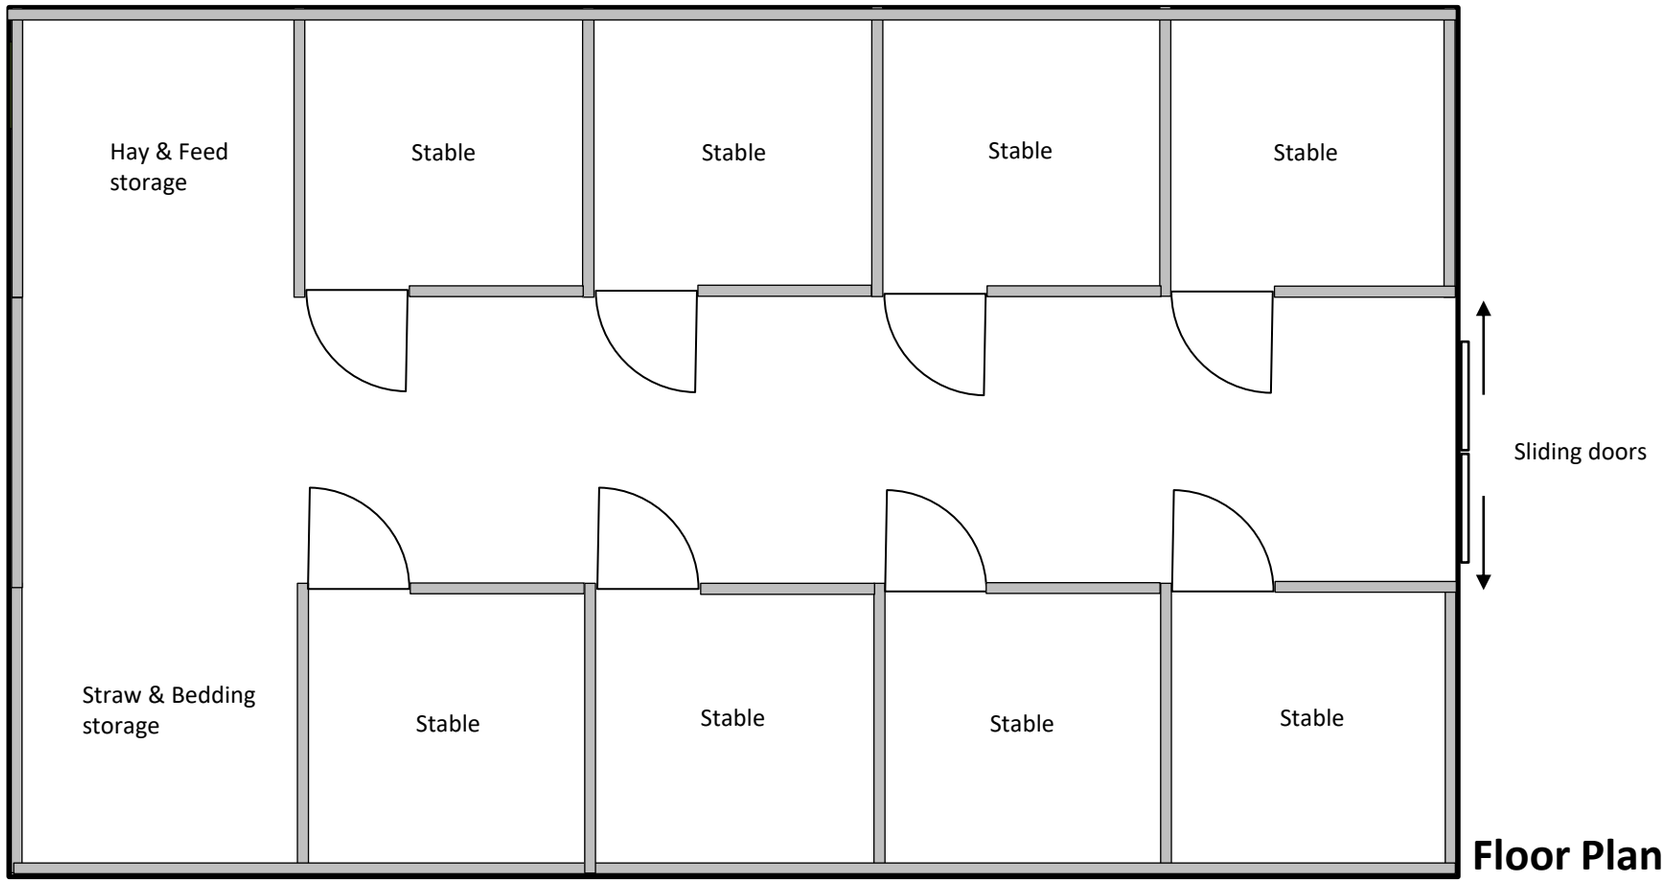

Floor Plan

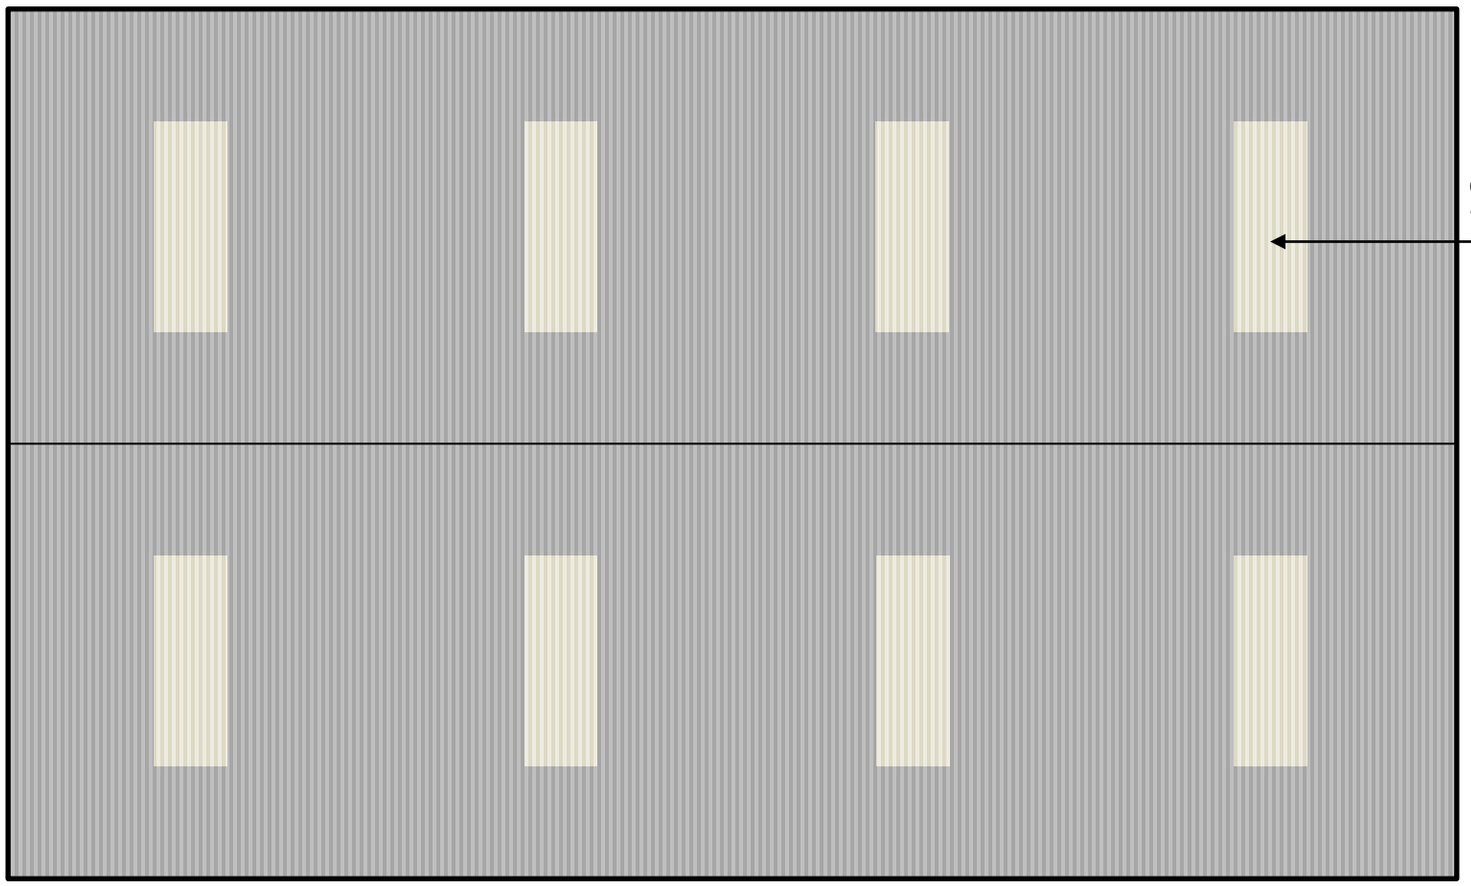

Roof Plan

Project:
Replacement Barn

at:
Colebrook Farm
Ashleyhay,
Wirksworth,
Derbyshire,
DE4 4AF

Proposed Floor and Roof plans

Notes:
Print : A3 Date: 16th July 2020
Scale: 1:100

0m 1m 2m 3m 4m 5m