


Front (West) Elevation
(Scale 1:100 @A3)

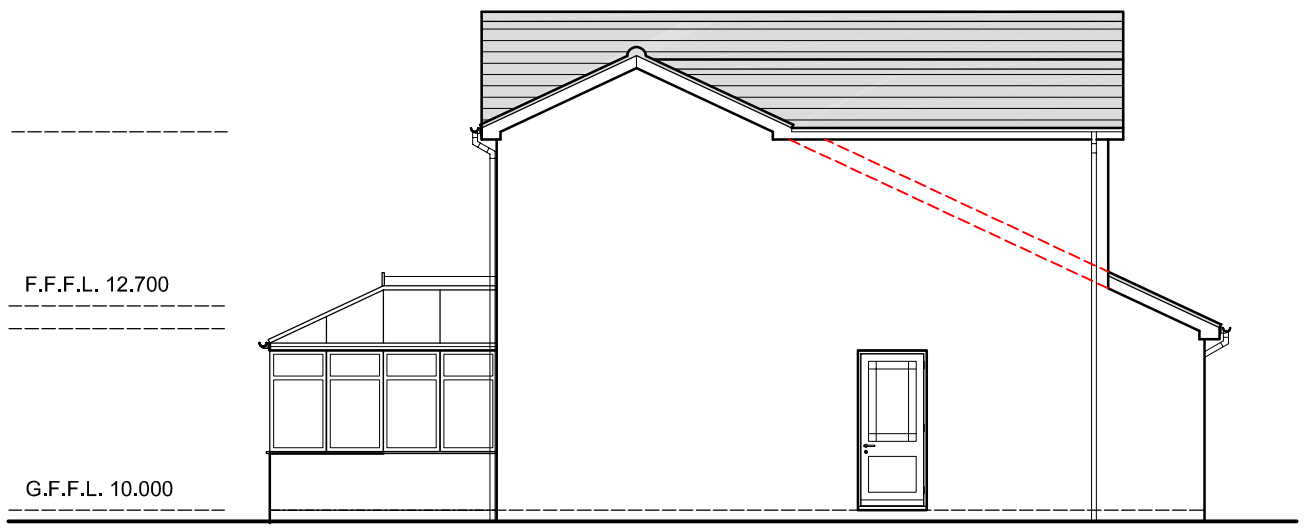

Side (South) Elevation
(Scale 1:100 @A3)



Rear (East) Elevation
(Scale 1:100 @A3)

SCALE
1:100





Side (North) Elevation
(Scale 1:100 @A3)

Dimensions to be verified on site.
Use figured dimensions only. Do not work from reduced scale drawings. ©
Please refer to scale and sheet size as indicated.

This drawing is the property of SCG DESIGN
Copyright is reserved by them and the drawing is issued on the condition that it is not copied, reproduced, retained or disclosed to any unauthorised person without the prior consent in writing of SCG DESIGN.

DO NOT SCALE

NOTES

Rev.	Date	Revision	By	Checked

SCG DESIGN
Architectural Services

4 Dahlia Drive, Oakwood, Derby, DE21 2XJ
Telephone - 01332 280129 Email - scgdesign@outlook.com

Client
Peter and Ruth Roberts

Project
Proposed Extension / Alterations at:
2 Morrell Wood Drive,
Belper, DE56 0JD

Drawing Title
Proposed Elevations

Drawn by	Checked by
SCG	SCG
Scale @A3	Date
1:100	July; 2020

Job Number	Drawing Number	Revision
SCGD 355	105	-

Purpose of Issue
FOR INFORMATION