




Existing Section/Elevation A-A
Scale 1: 50 (South)

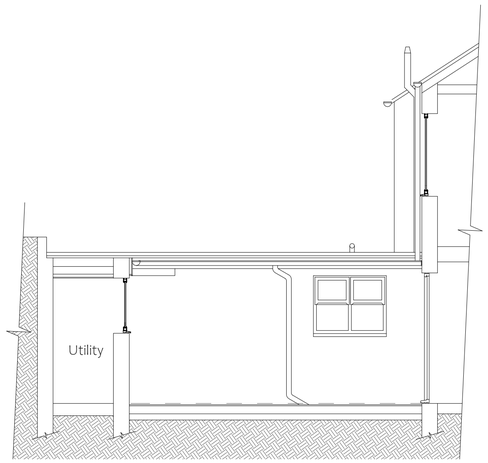

Existing Section/Elevation B-B
Scale 1: 50 (West)

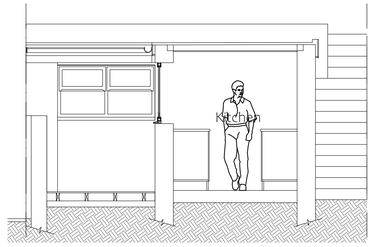


Existing Section/Elevation C-C
Scale 1: 50 (West)

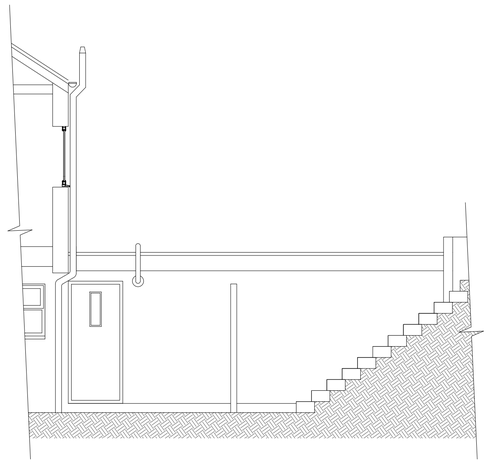


Existing side Elevation
Scale 1: 50 (East)


Elevation BB

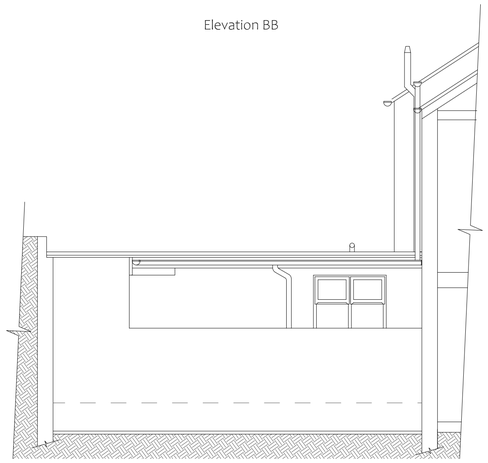

Existing Side Elevation
Scale 1: 50 (West)

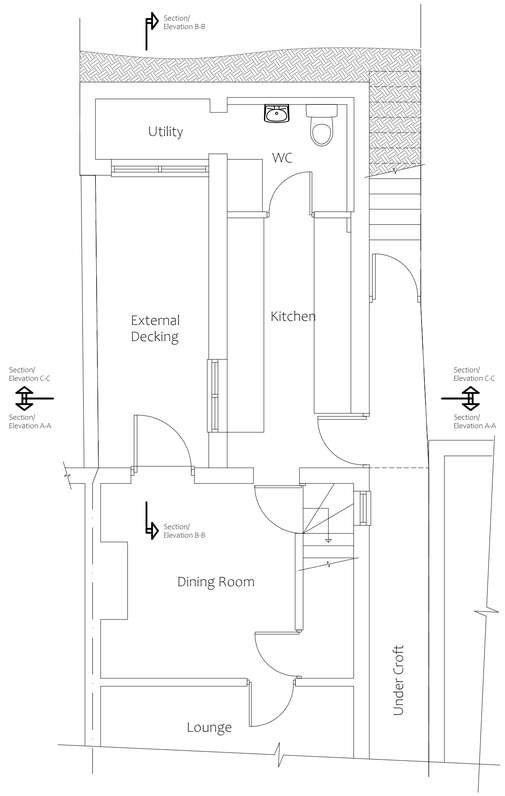

Existing Ground Floor Plan
Scale 1: 50

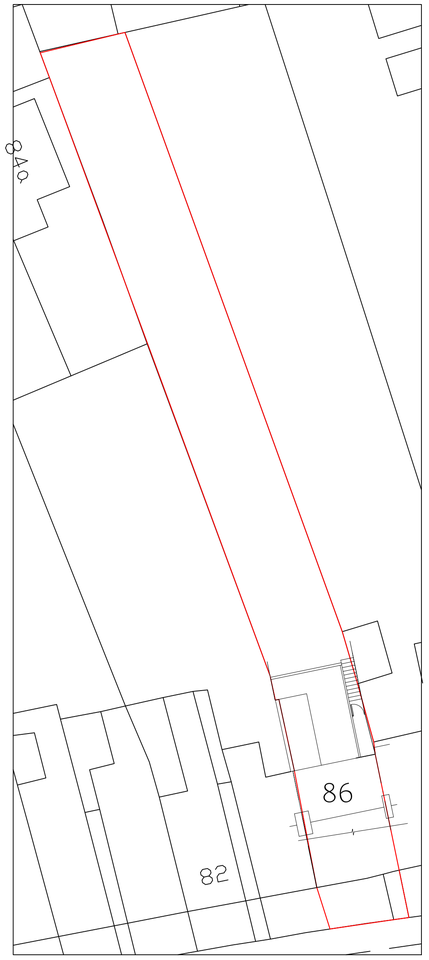

Existing Site Block Plan
Scale 1:200



Site Location Plan
Scale 1:1250

DO NOT SCALE:
From this drawing all dimensions are in millimetres unless otherwise stated any discrepancies are to be reported to Lacey & Owen Architectural Services Ltd.

RELEVANT DRAWINGS:
This drawing is to be read in conjunction with all other relevant drawings and details

DRAWING COPYRIGHT:
This drawing and all other relevant drawings is the property of Lacey & Owen Architectural Services Ltd. and should not copied or altered in any way without prior consent

PLANNING ISSUE

Rev	By	Date	Details
A	MO	10/07/20	West elevation added

PROPOSED
Proposed single storey extension

LOCATION
86 Nottingham Road
Belper
DE56 1JH

CLIENT
Mr & Mrs Mitchell

DRAWING TITLE
Details as Existing

Drawn by	Date	Dwg.No	Rev
MO	July 2020	KJ3099/01	A

SCALES @ A1: 1:50 | 1:100 | 1:200 | 1:1250

139 Bath Street
Ilkeston
Derbyshire
DE7 8AS

LACEY & OWEN
ARCHITECTURAL SERVICES LTD

T: 0115 944 5138
E: enquiry@laceyandowen.co.uk
www.laceyandowen.co.uk

CIAT REGISTERED PRACTICE

Autocad License number, 610-00037122 © 1997