ACRES
ARCHITECTS

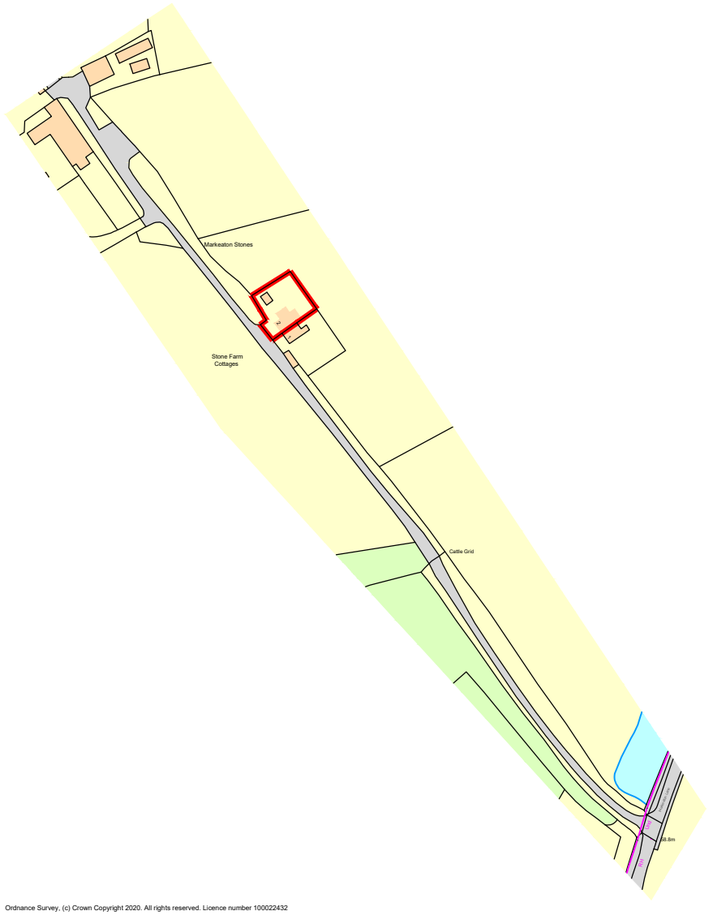

Ordnance Survey, (c) Crown Copyright 2020. All rights reserved. Licence number 100022432

Location Plan
1:2500 @ A3

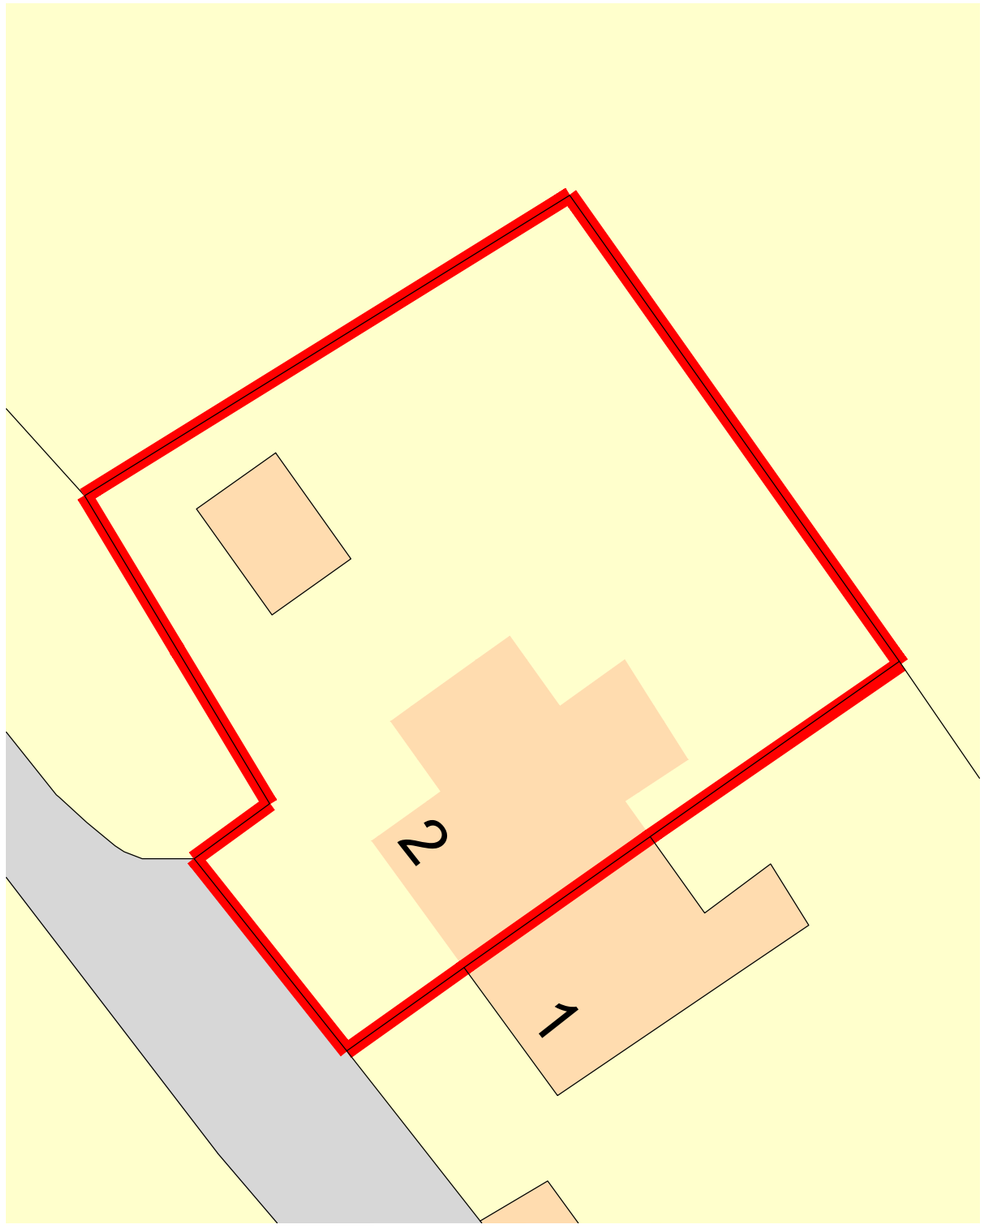

Block Plan
1:200 @ A3

N

ACRES ARCHITECTS - DISCLAIMER:

This drawing is copyright and shall not be reproduced nor used for any other purpose without the written permission of the Architects. This drawing must be read in conjunction with all other related drawings and documentation. It is the contractors responsibility to ensure full compliance with the Building Regulations. Do not scale from this drawing, use figured dimensions only. It is the contractors responsibility to check and verify all dimensions on site. Any discrepancies to be reported immediately.

IF IN DOUBT ASK.

Materials not in conformity with relevant British or European Standards/Codes of practice or materials known to be deleterious to health & safety must not be used or specified on this project.

LEDGED:

- APPLICATION BOUNDARY
- OTHER OWNERSHIP
- EXISTING BUILDINGS
- EXISTING CURTILAGE
- PUBLIC HIGHWAY
- WATER

NOTES:

APPLICATION **SITE BOUNDARY** 390 SQM OR ~ 0.09 ACRES

No.	Date	Description	Drwn/Chkd By
C	17.07.20	RED LINES AROUND MARKEATON LANE CHANGED TO BLACK LINES.	RH/AT
B	17.07.20	BLACK 10m GRID REMOVED AS REQUESTED BY PLANNING OFFICER	RH/AT
A	15.07.20	SCALE OF LOCATION PLAN CHANGED FROM 1:2000 TO 1:2500 AT THE REQUEST OF THE PLANNING OFFICER.	RH/AT

CLIENT

MR AND MRS ROUSE

PROJECT
2 STONES COTTAGE,
MACKWORTH

TITLE
LOCATION AND BLOCK PLAN

DRAWING STATUS

STAGE 3 - SPATIAL COORDINATION

DRAWN	CHECKED
RH	EA

SCALE AS NOTED

DATE JUL 2020

CREATIVE / SPIRITED / INTUITIVE / AMBITIOUS

Acres Architecture Ltd registered in England. Trading as Acres Architects. Company number 08171745.
Registered address 3&5 Commercial Gate, Mansfield, NG18 1EJ

NOTTINGHAM / LONDON / MANCHESTER

HEAD OFFICE
11 EDISON VILLAGE
NOTTINGHAM SCIENCE PARK
NOTTINGHAM, NG7 2RF
T / 01158592784
E / info@acresarchitects.co.uk

www.acresarchitects.co.uk

ACRES
ARCHITECTS

JOB NO.	DRAWING NO.	REV
20_012	PL_01	C