

Garage Elevations - Front

Side Elevation

Back Elevation

Side Elevation

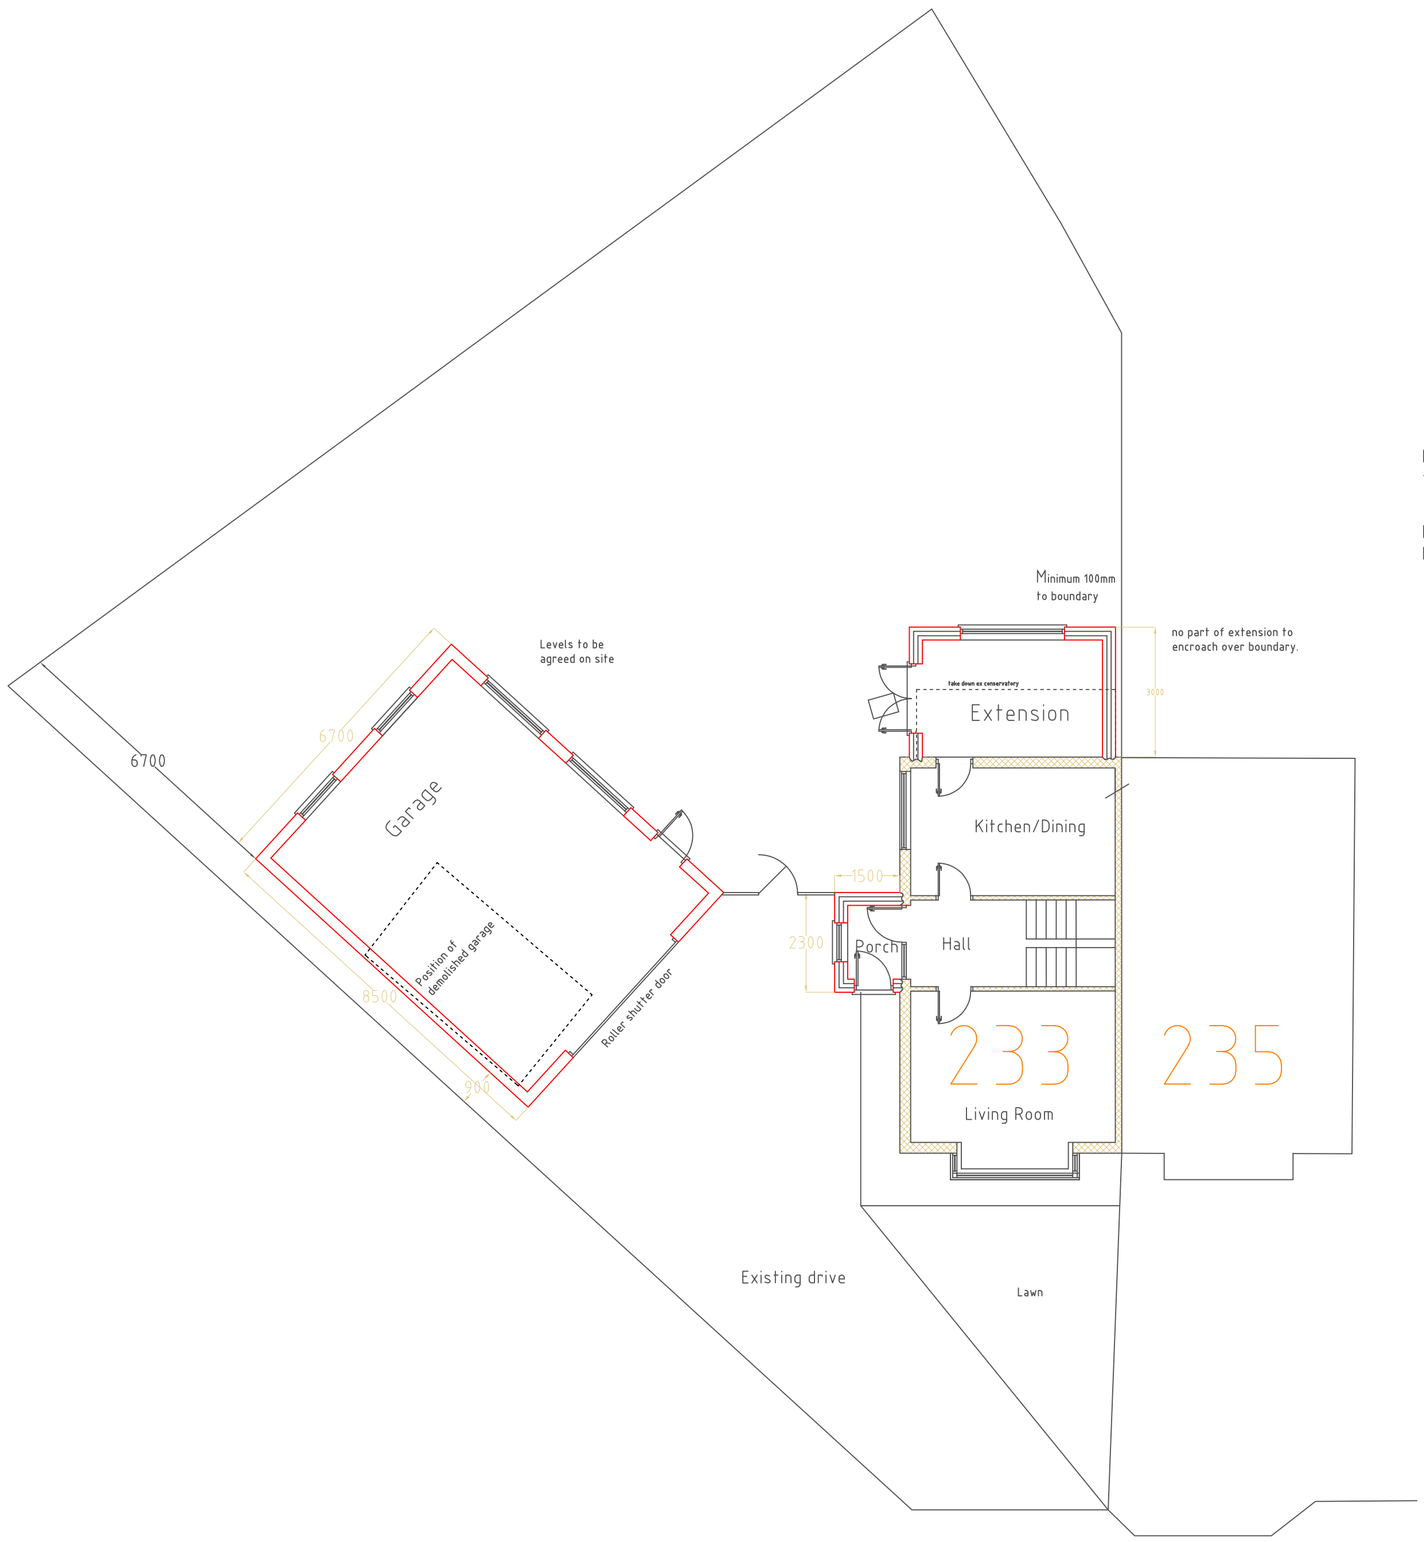

Roof tile Marly 20/20 or similar to suit pitch

Brickwork in Forterra 65mm Harthill Red



Back Elevation

Side Elevation

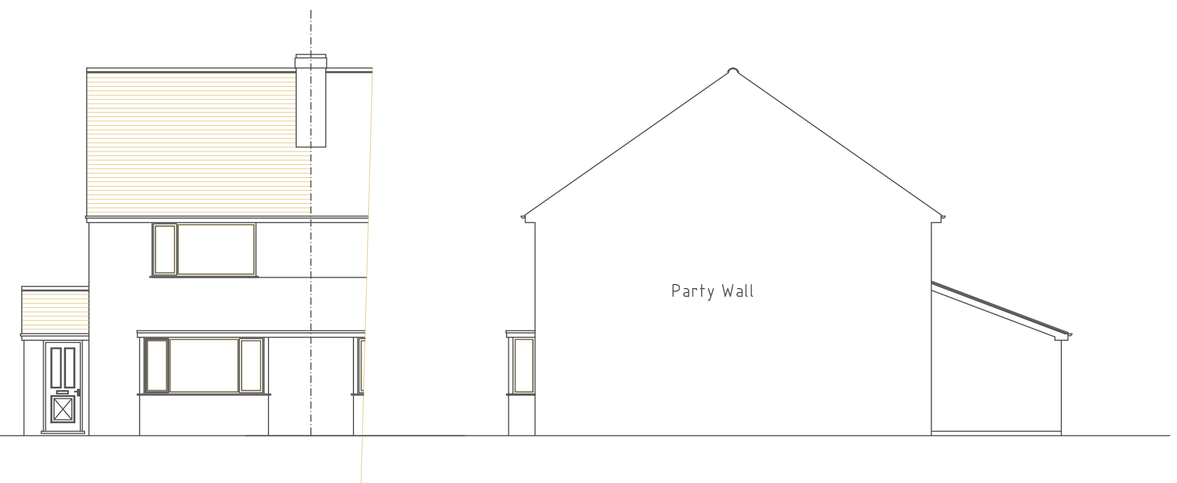

Front Elevation

Side Elevation B

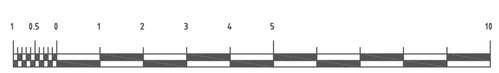

Client
Mr A Corah

Location
233 Heanor Road,
Heanor
Derbyshire
DE75 7QP

Proposal
Back Extension
Side Porch
Detached Garage

Drawing
Planning Layout

Scale	Date
1:100	**July 2020**

Sheet No	Job No
02	**9592**

Woore Watkins Ltd
Hartington Suite, Ednaston Park, DE6 1FA
t: 01335 818088
e: info@woorewatkins.co.uk