



Front Elevation




End Elevation

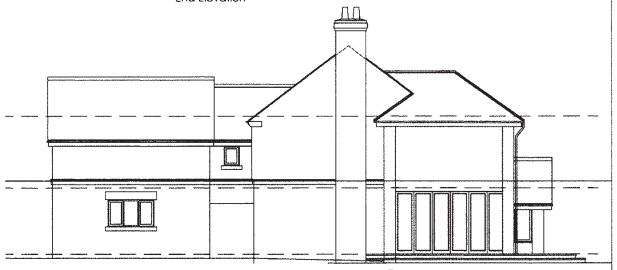

End Elevation

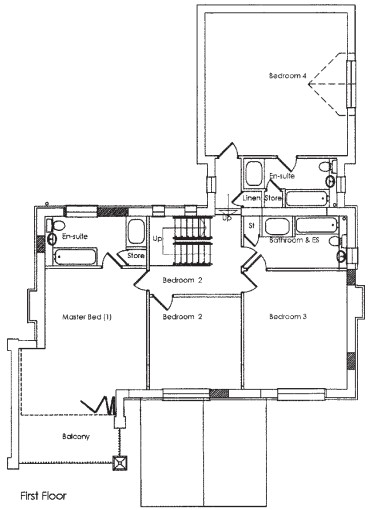


First Floor

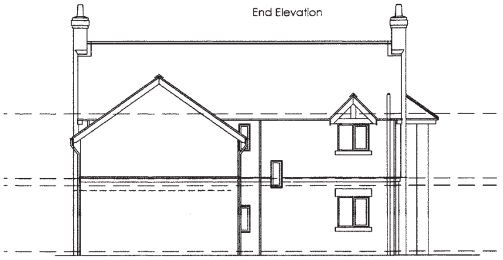

Rear Elevation



Sectional Rear Elevation - taken through walkthrough

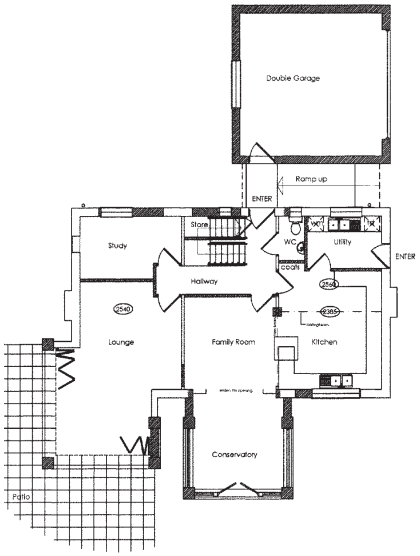


Ground Floor


AS PROPOSED




Front Elevation

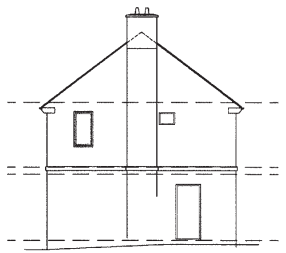

End Elevation

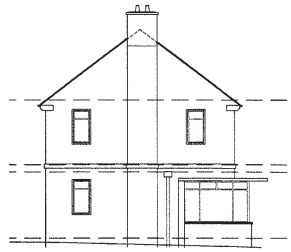


End Elevation

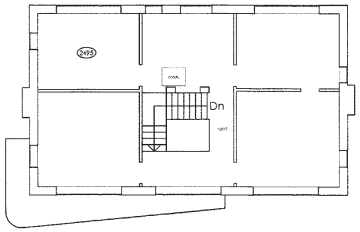

First Floor




Rear Elevation

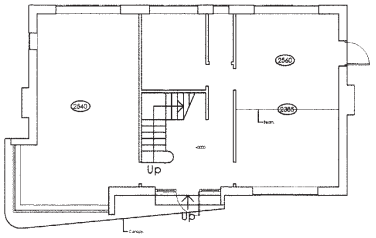


Ground Floor

AS EXISTING

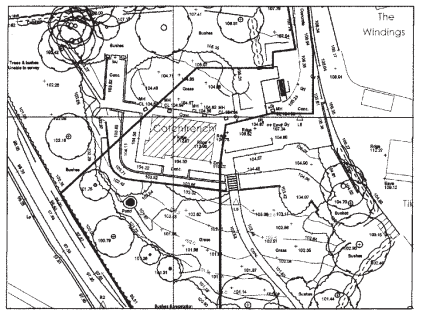

BLOCK PLAN 1:500

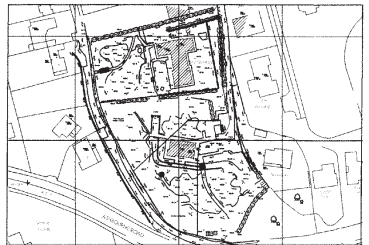

LOCATION PLAN 1:1250

SCANNED

Amendments
A. first floor side balcony omitted DMcP 04 09 2007

Pilkington McPhee Partnership Limited
3a North Mill Bridge Foot Belper Derbyshire DE561YD T -01773 822980 F -01773 822987 E-info@pilkington-mcphee.co.uk

PROJECT NAME	JOB NO.
Extension and Alterations to Dwelling Catchtrench Off Queens Drive Belper	PMPL07-010
DRAWING TITLE	DWG NO.
Survey & Scheme Design Plans and Elevations as Existing & as Proposed	SK 81 01
SCALE: 1:100,1:500,1:1250 / DRAWN BY: D.McPhee RIBA / DATE: 12/03/2007	REV. A

This drawing is copyright
Contractor must check all dimensions on site, working only from grid & figure dimensions. Any discrepancies are to be reported to the designer before work commences.