



PRINCIPAL ELEVATION SOUTH TO ASHBOURNE ROAD SCALE 1:50

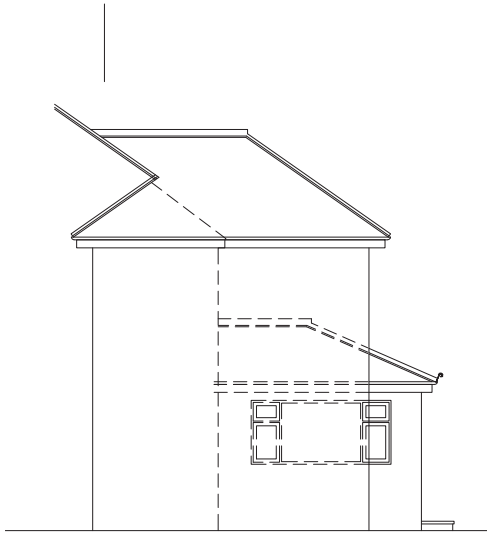


SIDE ELEVATION WEST SCALE 1:50

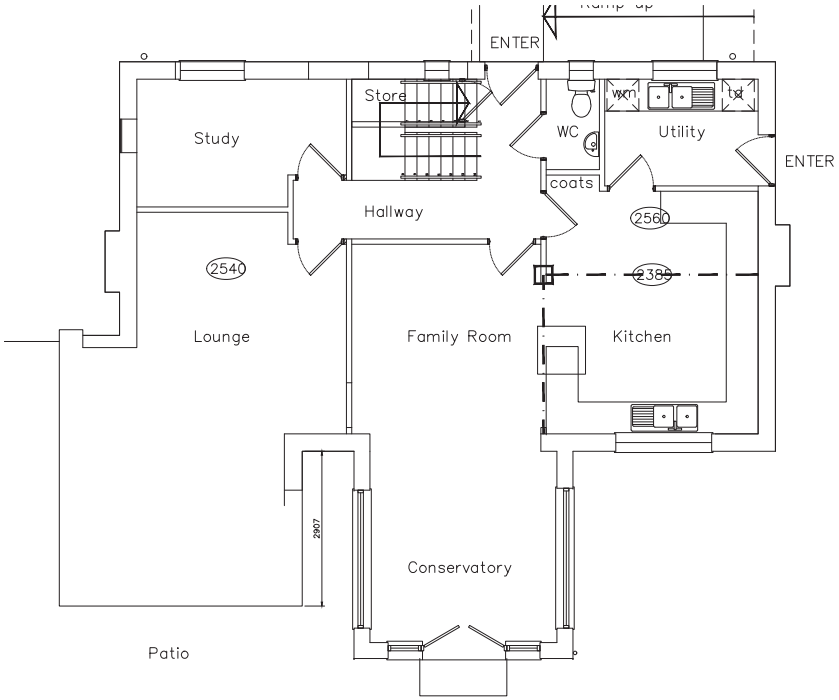


GROUND FLOOR PART PLAN SCALE 1:50

AS EXISTING

0 10m

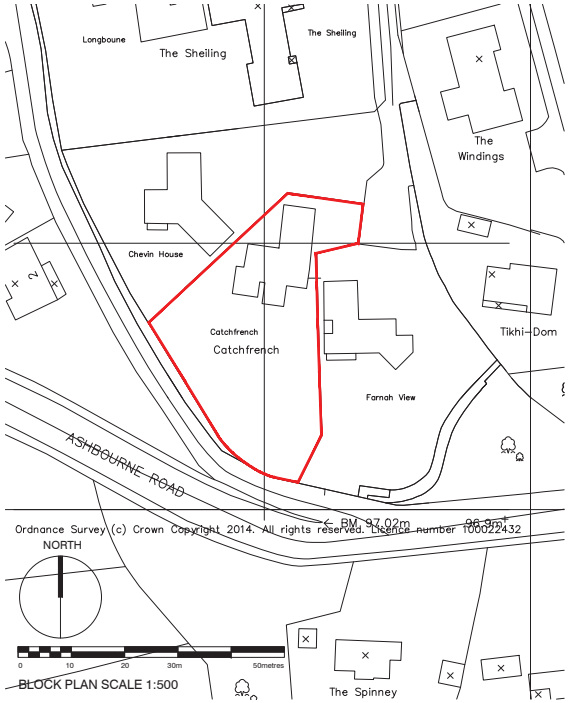

BLOCK PLAN SCALE 1:500

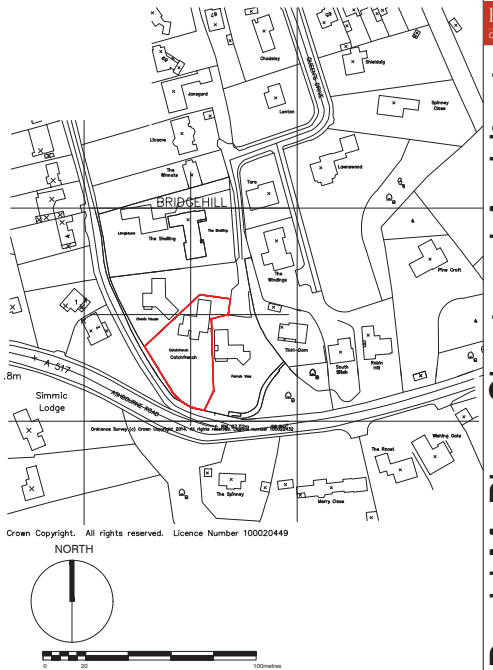

LOCATION PLAN SCALE 1:1250

PROJECT NAME Extensions and Alterations to Dwelling Catchfrench Queens Drive Belper			JOB NO. DMA18-021
DRAWING TITLE Plans and Elevations as Existing.			DWG NO. EX 81 01
SCALE 1:50, 500 & 1250	DRAWN BY DM	DATE 22/11/18	REV. -

This drawing is copyright Contractor must check all dimensions on site, working only from grid & figure dimensions. Any discrepancies are to be reported to the designer before work commences.

AMENDENTS

RIBA Chartered Practice
David McPhee Chartered Architect
1 Rutland Drive Mickleover Derby DE3 9FW Tel- 01332 988279 E mail- dave@davidmcpheearchitect.co.uk