PLANNING



Block Plan (Scale 1:500)

0 10 20 30 40 50m
Linear Scale (metres)

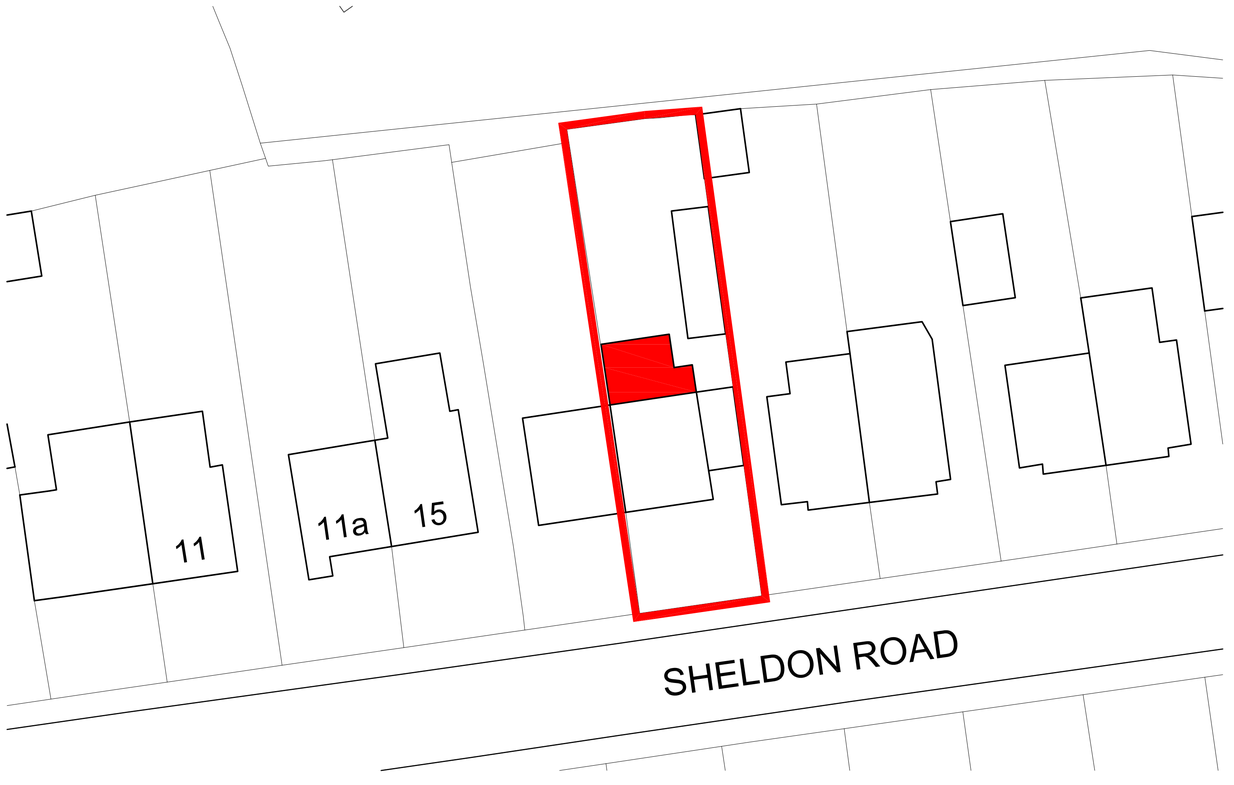

Site Plan (Scale 1:200)

0 2 4 6 8 10m 12 14 16 18 20m
Linear Scale (metres)

N



Site Location (Scale 1:1250)

0 10 20 30 40 50m 60 70 80 90 100m
Linear Scale (metres)

N

Revision	Description	Date

JJK Project Services Limited
46 Howells Place, Mastin Moor, Cheserfield S43 3FA
krichardson@jjkprojectservices.co.uk

Client: Ms D Bostock

Project: Extension and Alteration Works
19 Sheldon Road
Loscoe

Drawing Title: Location Plan, Block Plan
Site Plan

Drawn by	Checked	File
KDAR	KDAR	-

Drawing Number	Revision	Scale
2020-18-012	-	Var @ A1

Date: July 2020