PLANNING

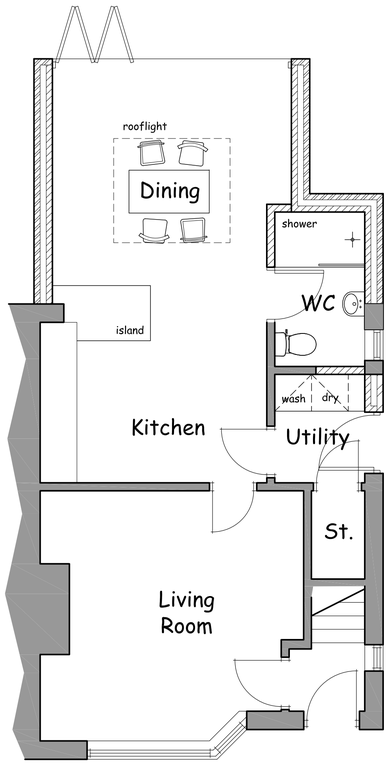

Ground Floor Plan (Scale 1:50)

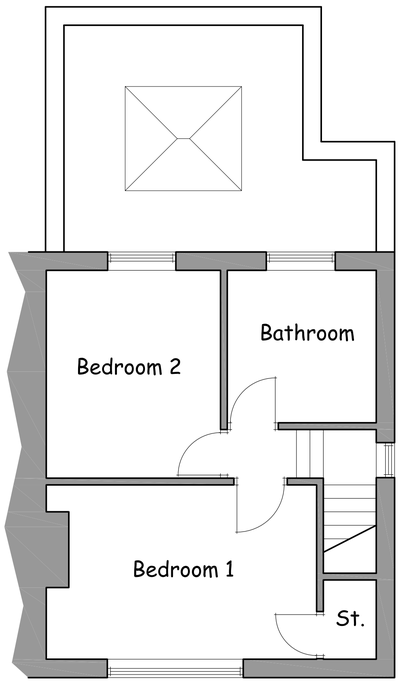

First Floor Plan (Scale 1:50)

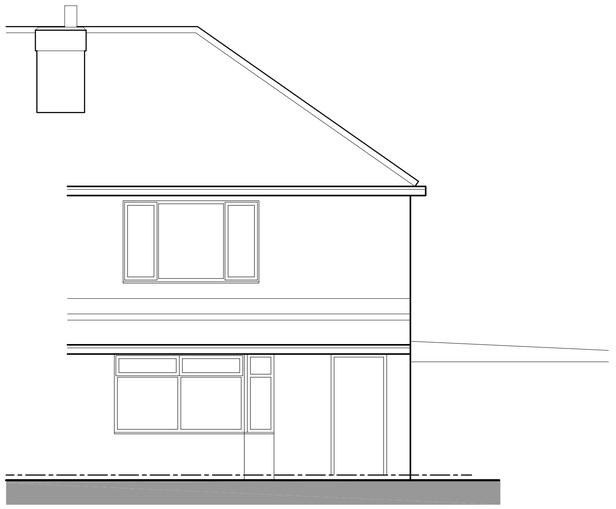

Front Elevation (Scale 1:50)

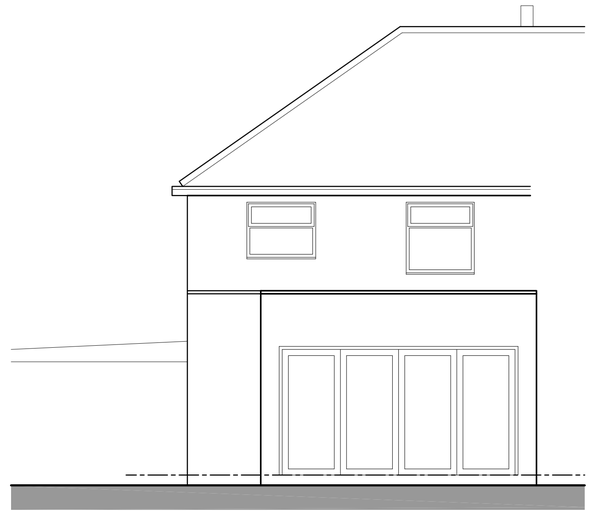

Rear Elevation (Scale 1:50)



Side Elevation (Scale 1:50)

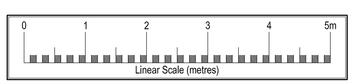

Revision	Description	Date

JJK Project Services Limited
46 Howells Place, Mastin Moor, Cheserfield S43 3FA
krichardson@jjkprojectservices.co.uk

Client: Ms D Bostock

Project: Extension and Alteration Works
19 Sheldon Road
Loscoe

Drawing Title: Proposed Plans and Elevations

Drawn by	Checked	File
KDAR	KDAR	-

Drawing Number	Revision	Scale
2020-18-011	-	1:50 @ A1

Date: July 2020