Current Plan

Area where change of use is requested

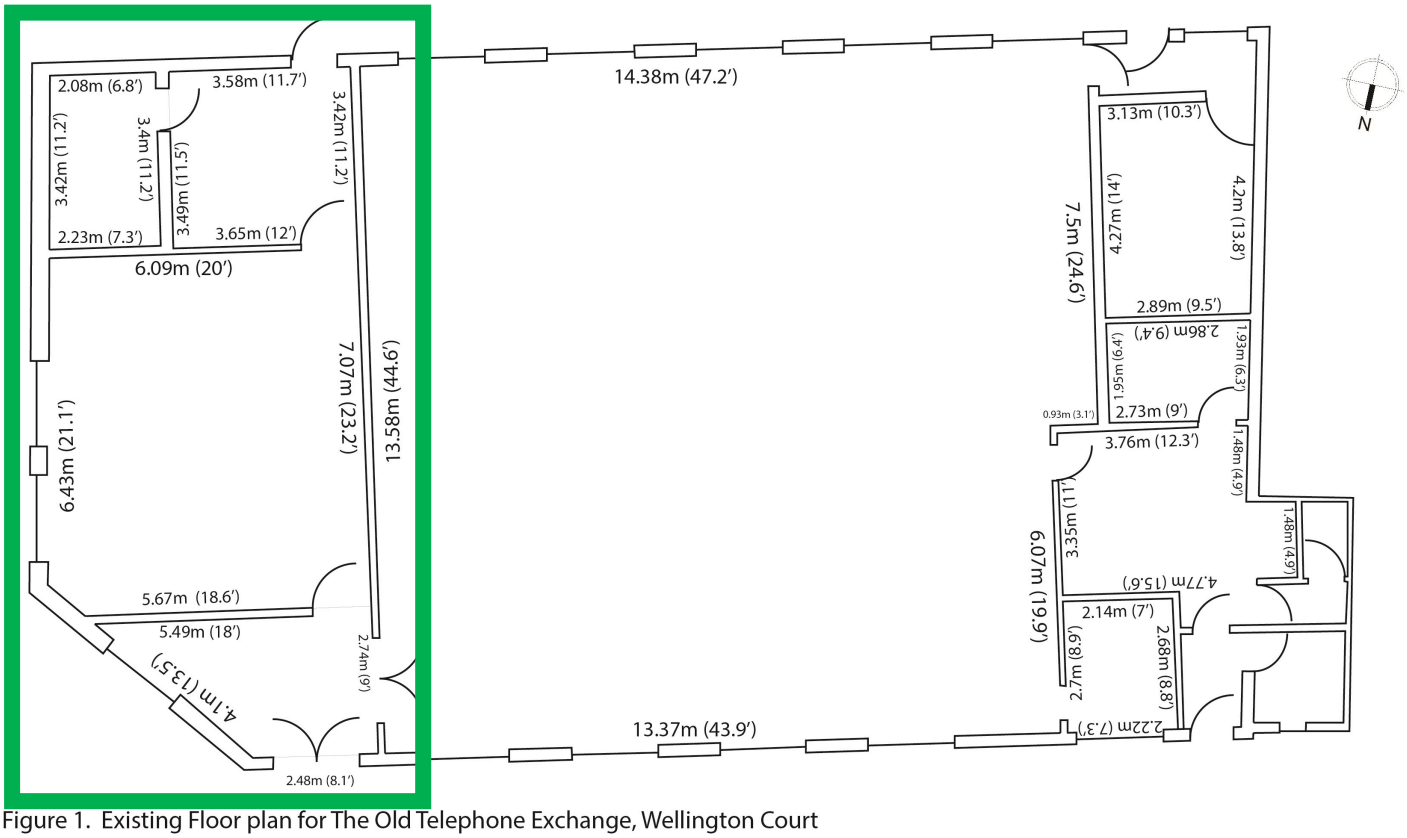

Figure 1. Existing Floor plan for The Old Telephone Exchange, Wellington Court

Scale 1:100

Adaptations to be made to current area

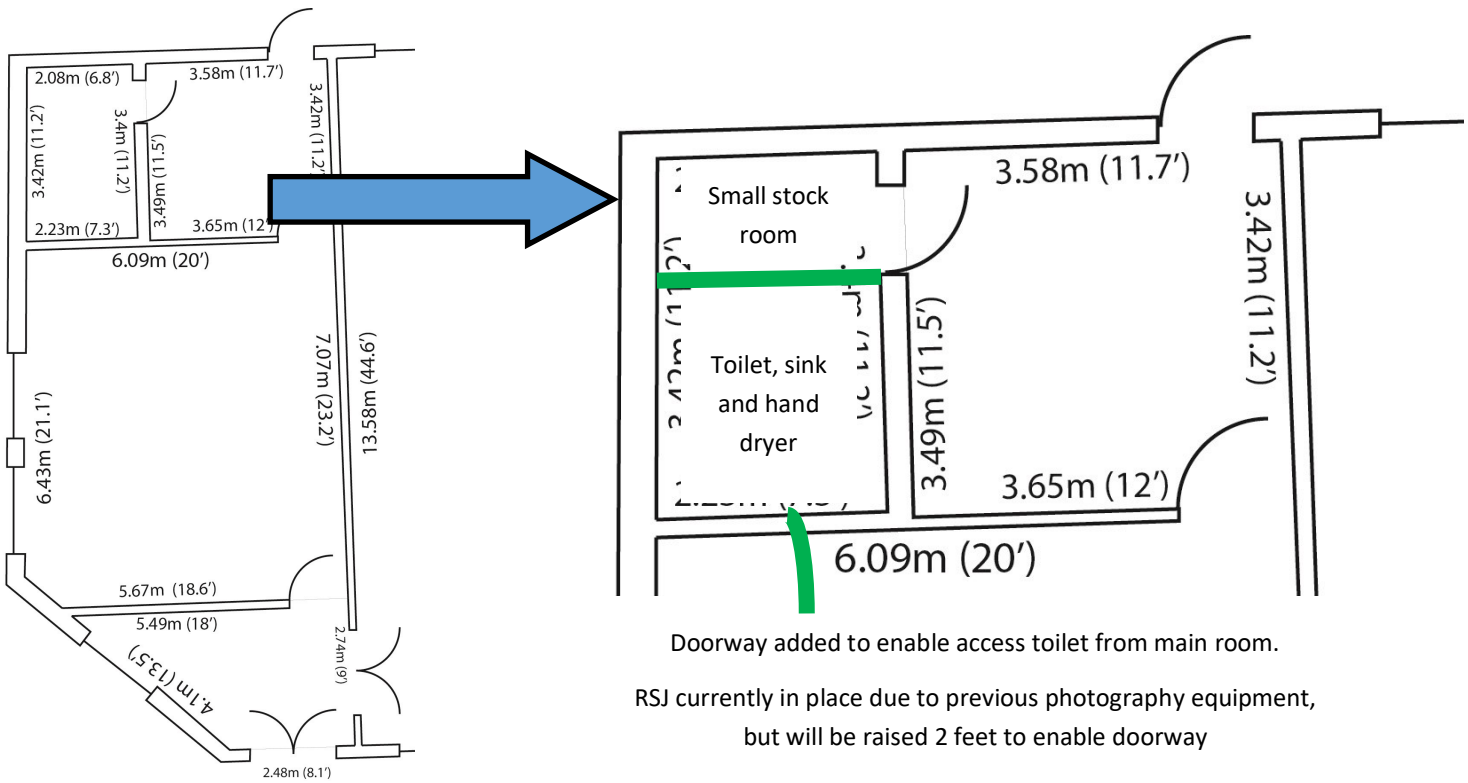

Doorway added to enable access toilet from main room.

RSJ currently in place due to previous photography equipment, but will be raised 2 feet to enable doorway

Figure 1. Existing Floor plan for The Old Te

Scale 1:100

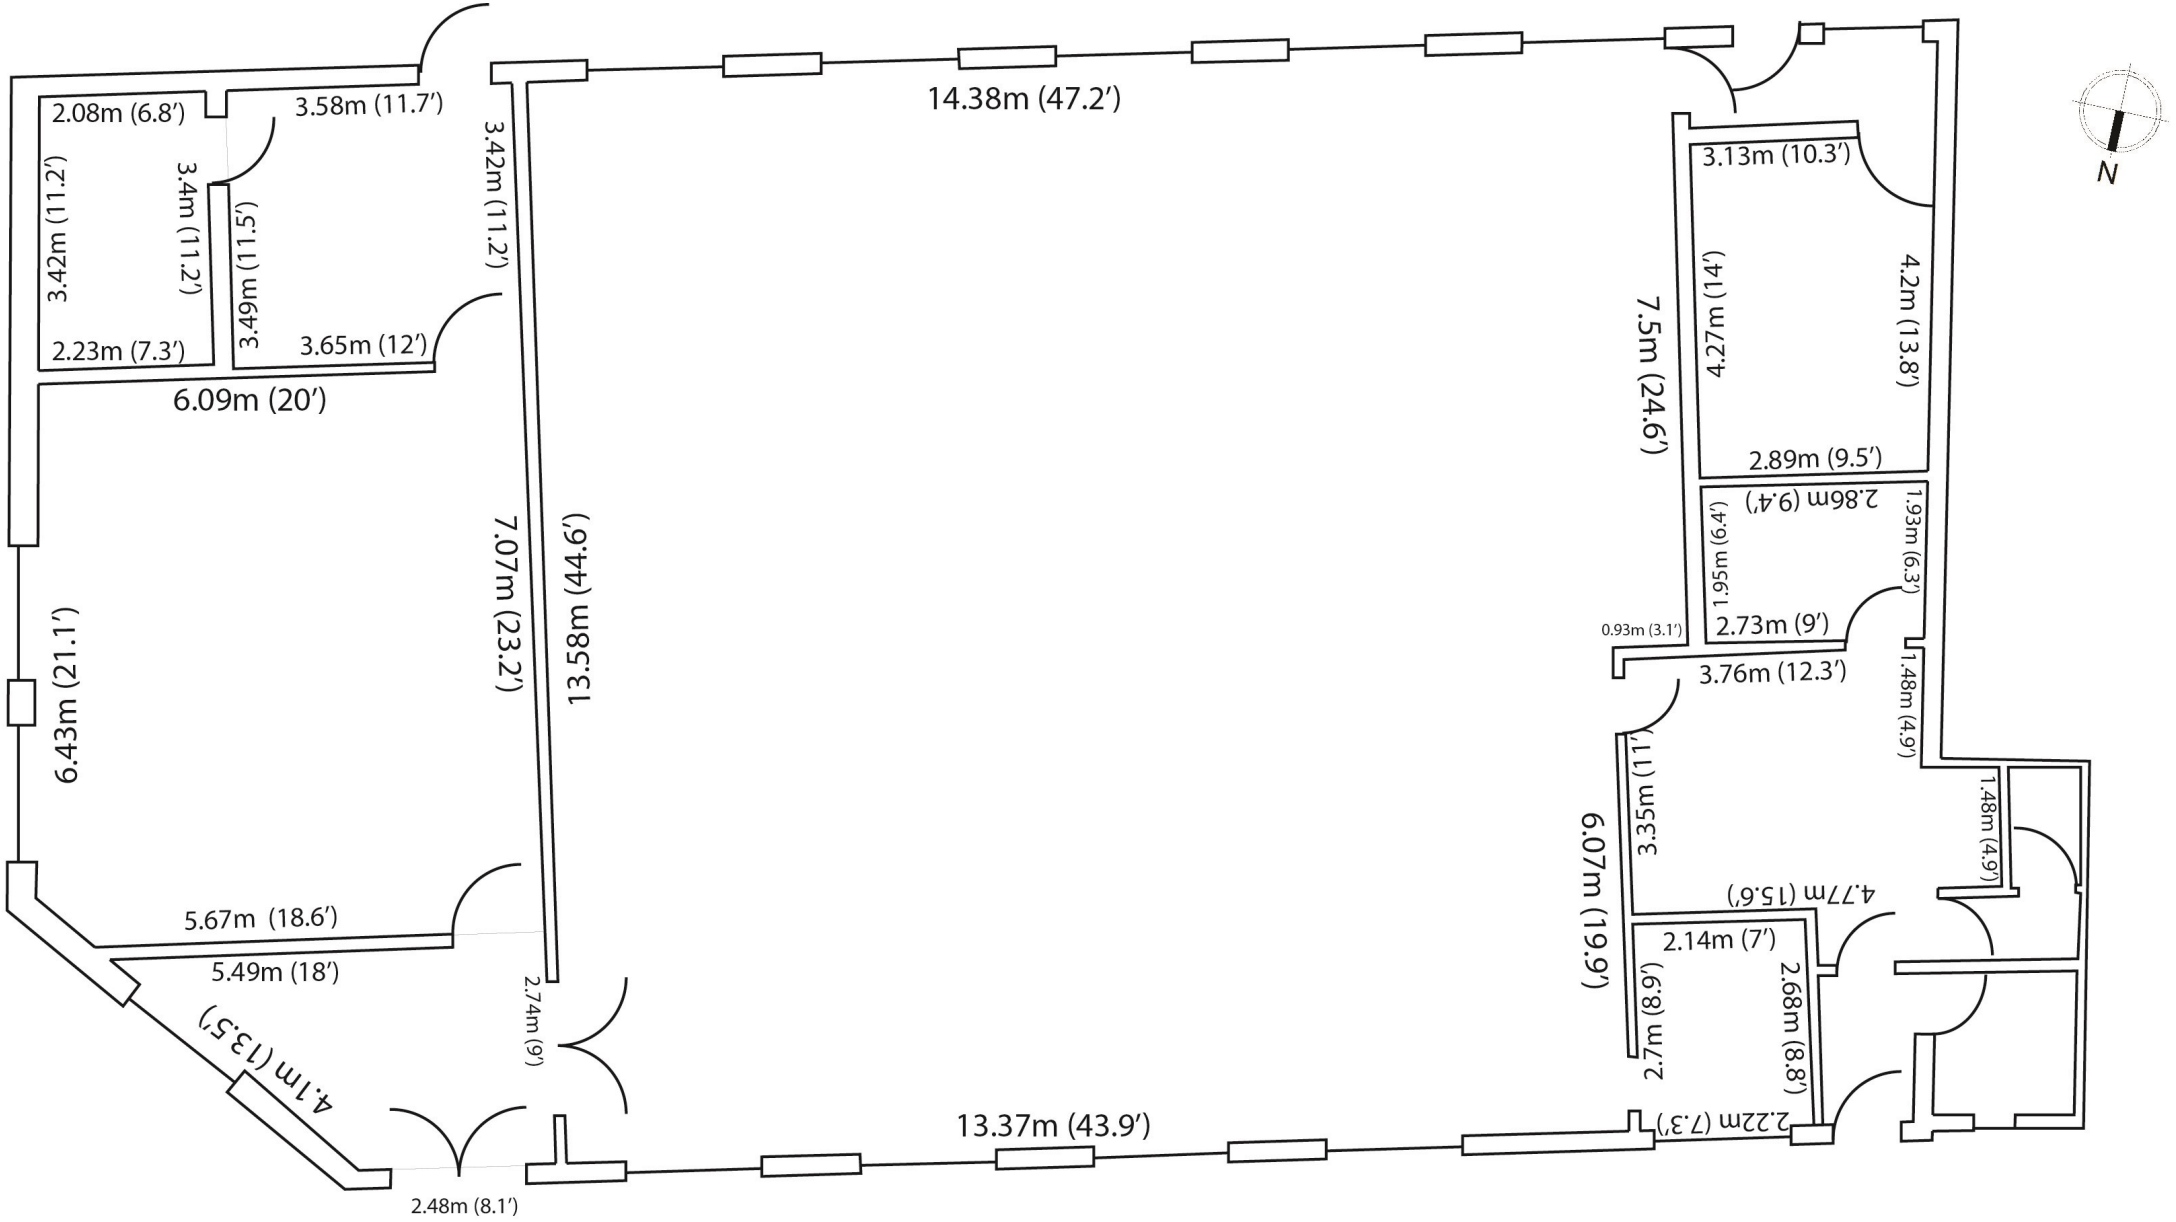

Figure 1. Existing Floor plan for The Old Telephone Exchange, Wellington Court

Scale 1:100