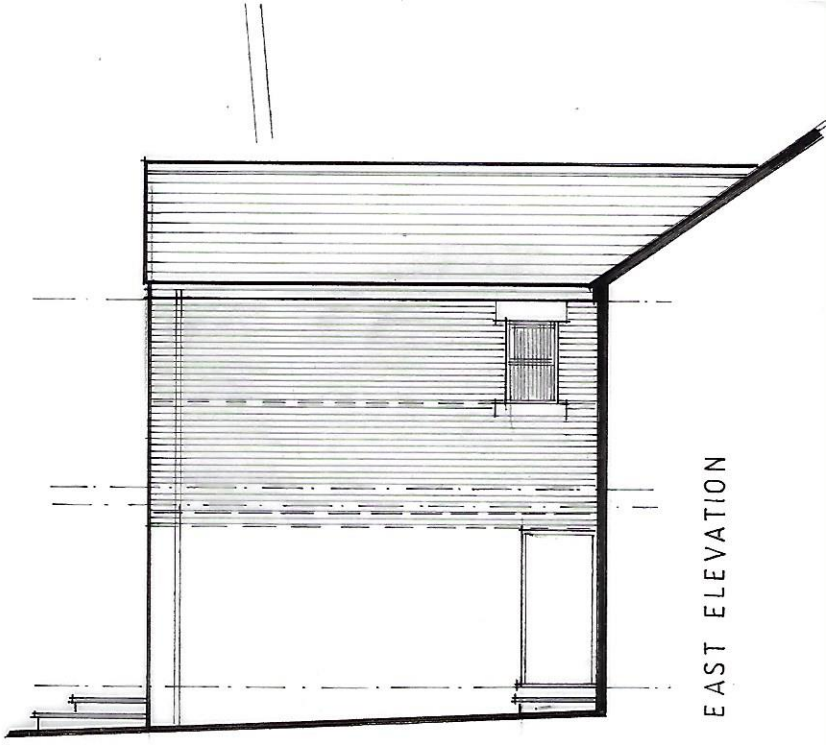

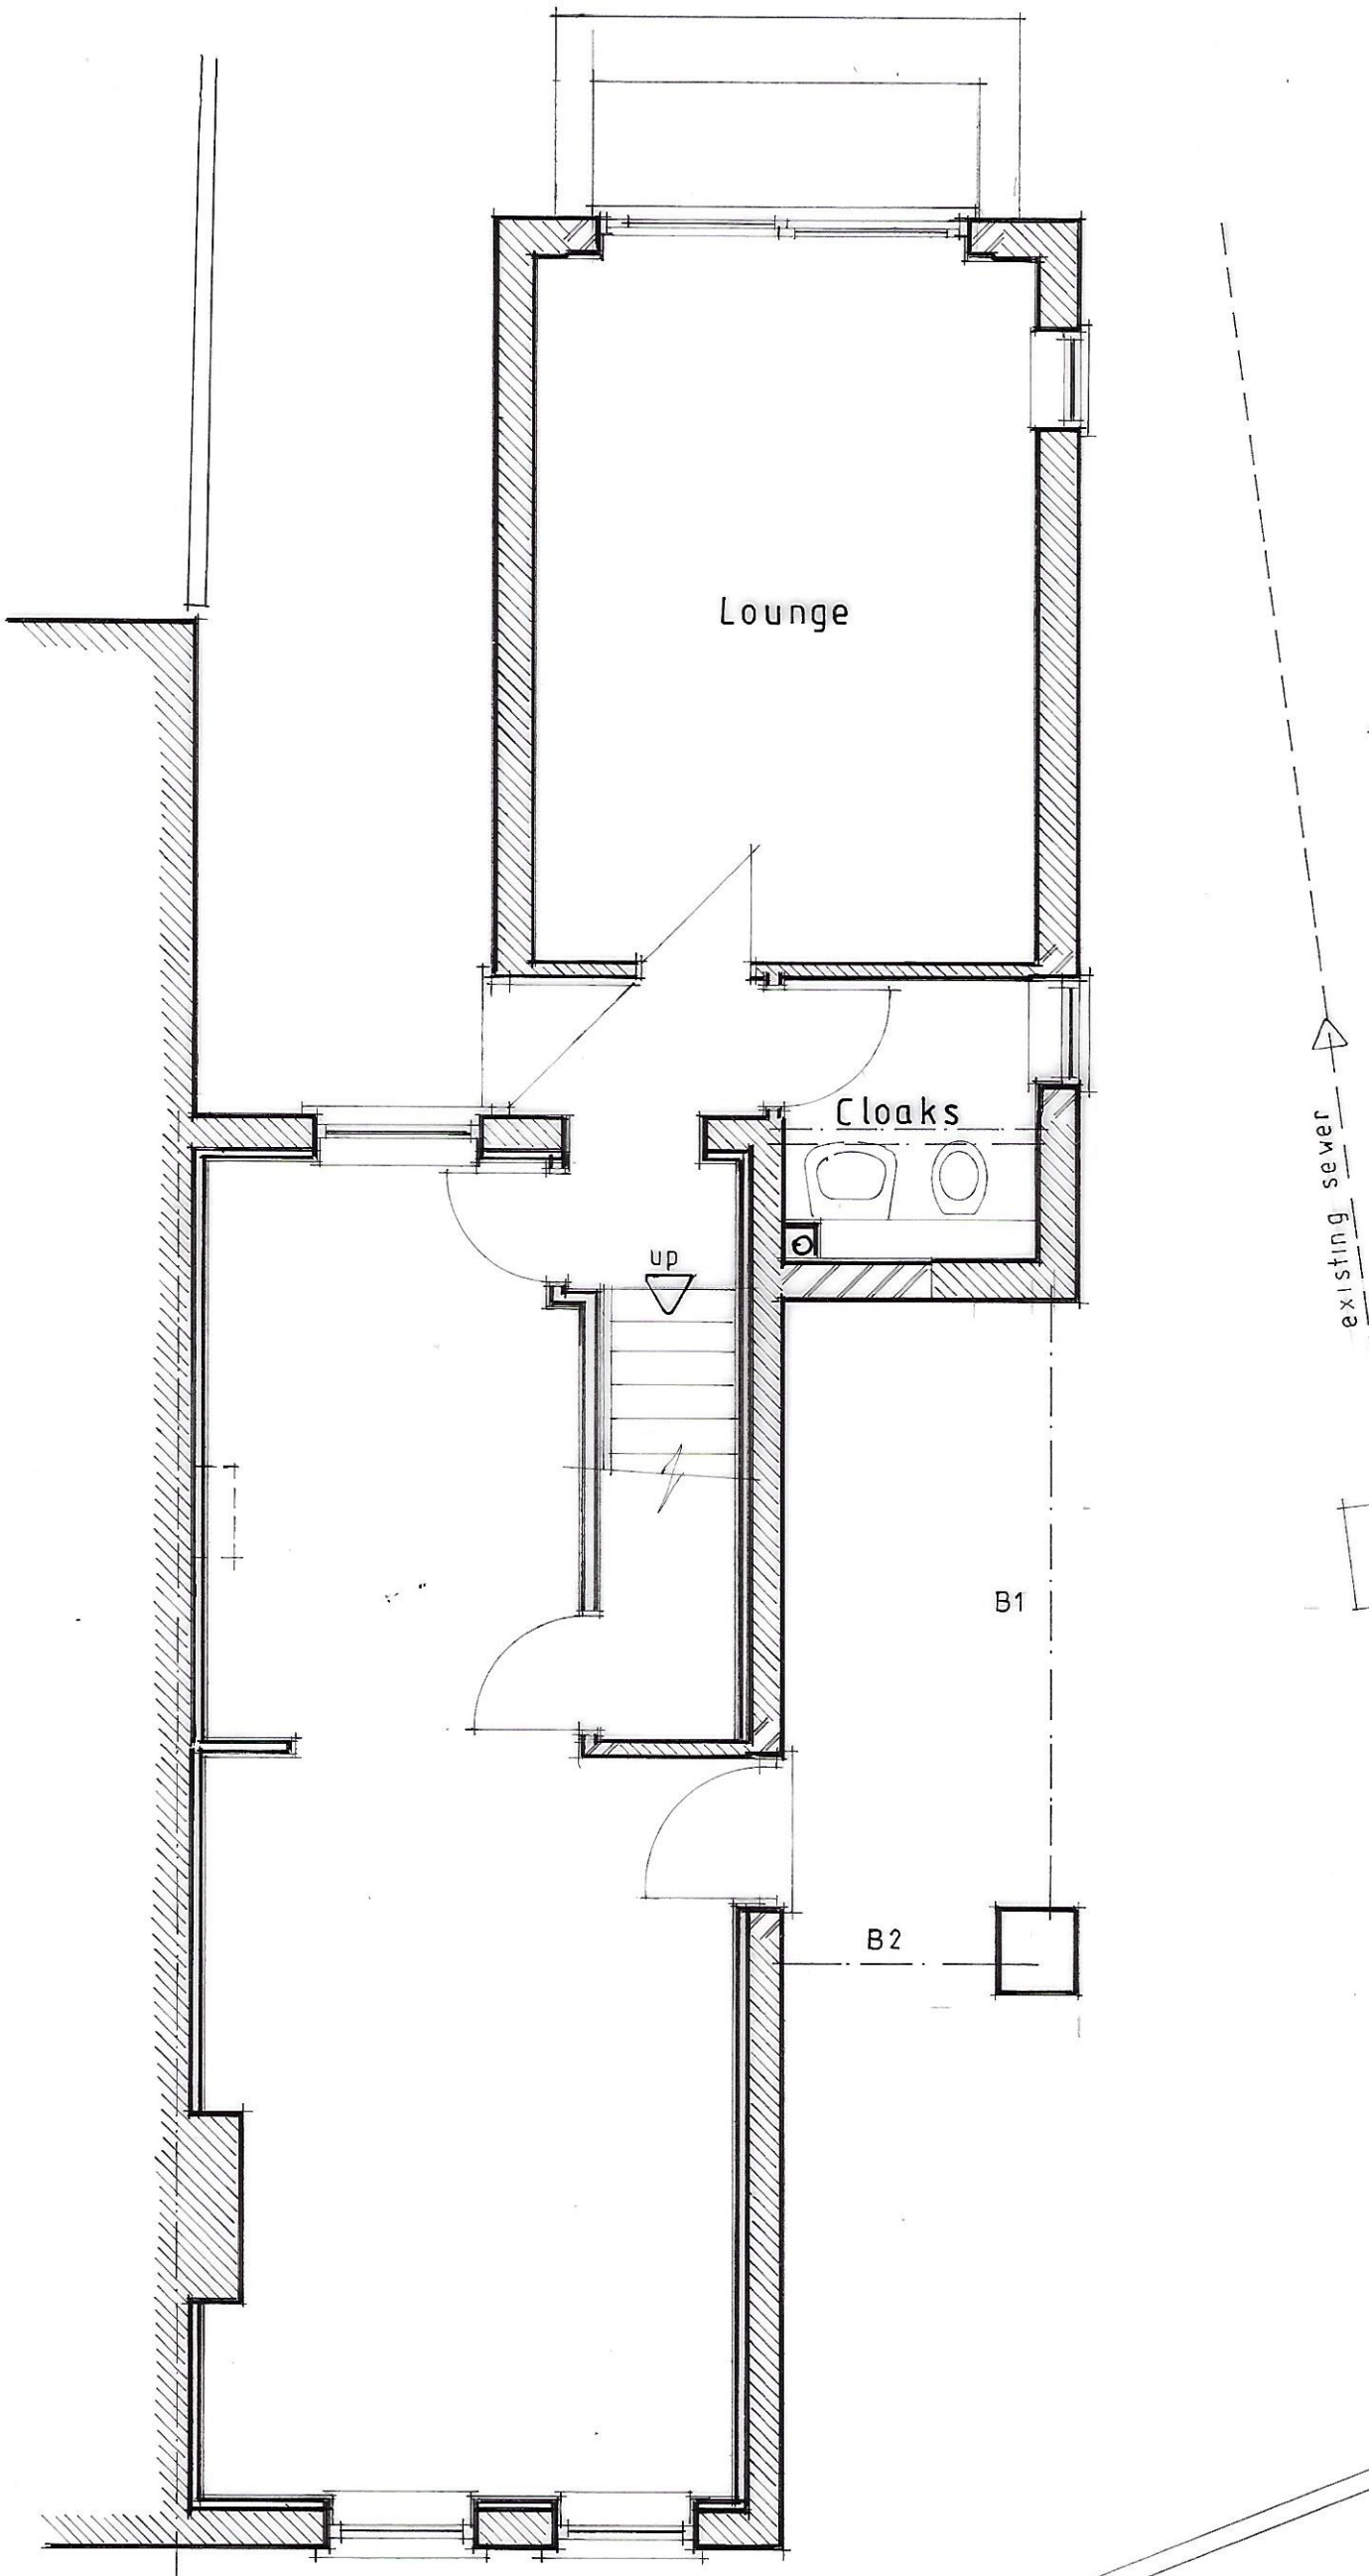

GROUND FLOOR PLAN (1/50)

e austin
planning & building services

'Blue Horizon'
Main Road
Higham
Derbyshire DE55 6EH
Telephone 01773 835304
E-mail ernieaustin1942@hotmail.com

PROPOSED ALTERATIONS & EXTENSION TO
45 INNS LANE, SOUTH WINGFIELD, DERBYSHIRE

This drawing to be read in conjunction with drawing number JS/ILSW/5

Scale 1/50 & 1/100
Drwg. No. JS/ILSW/4