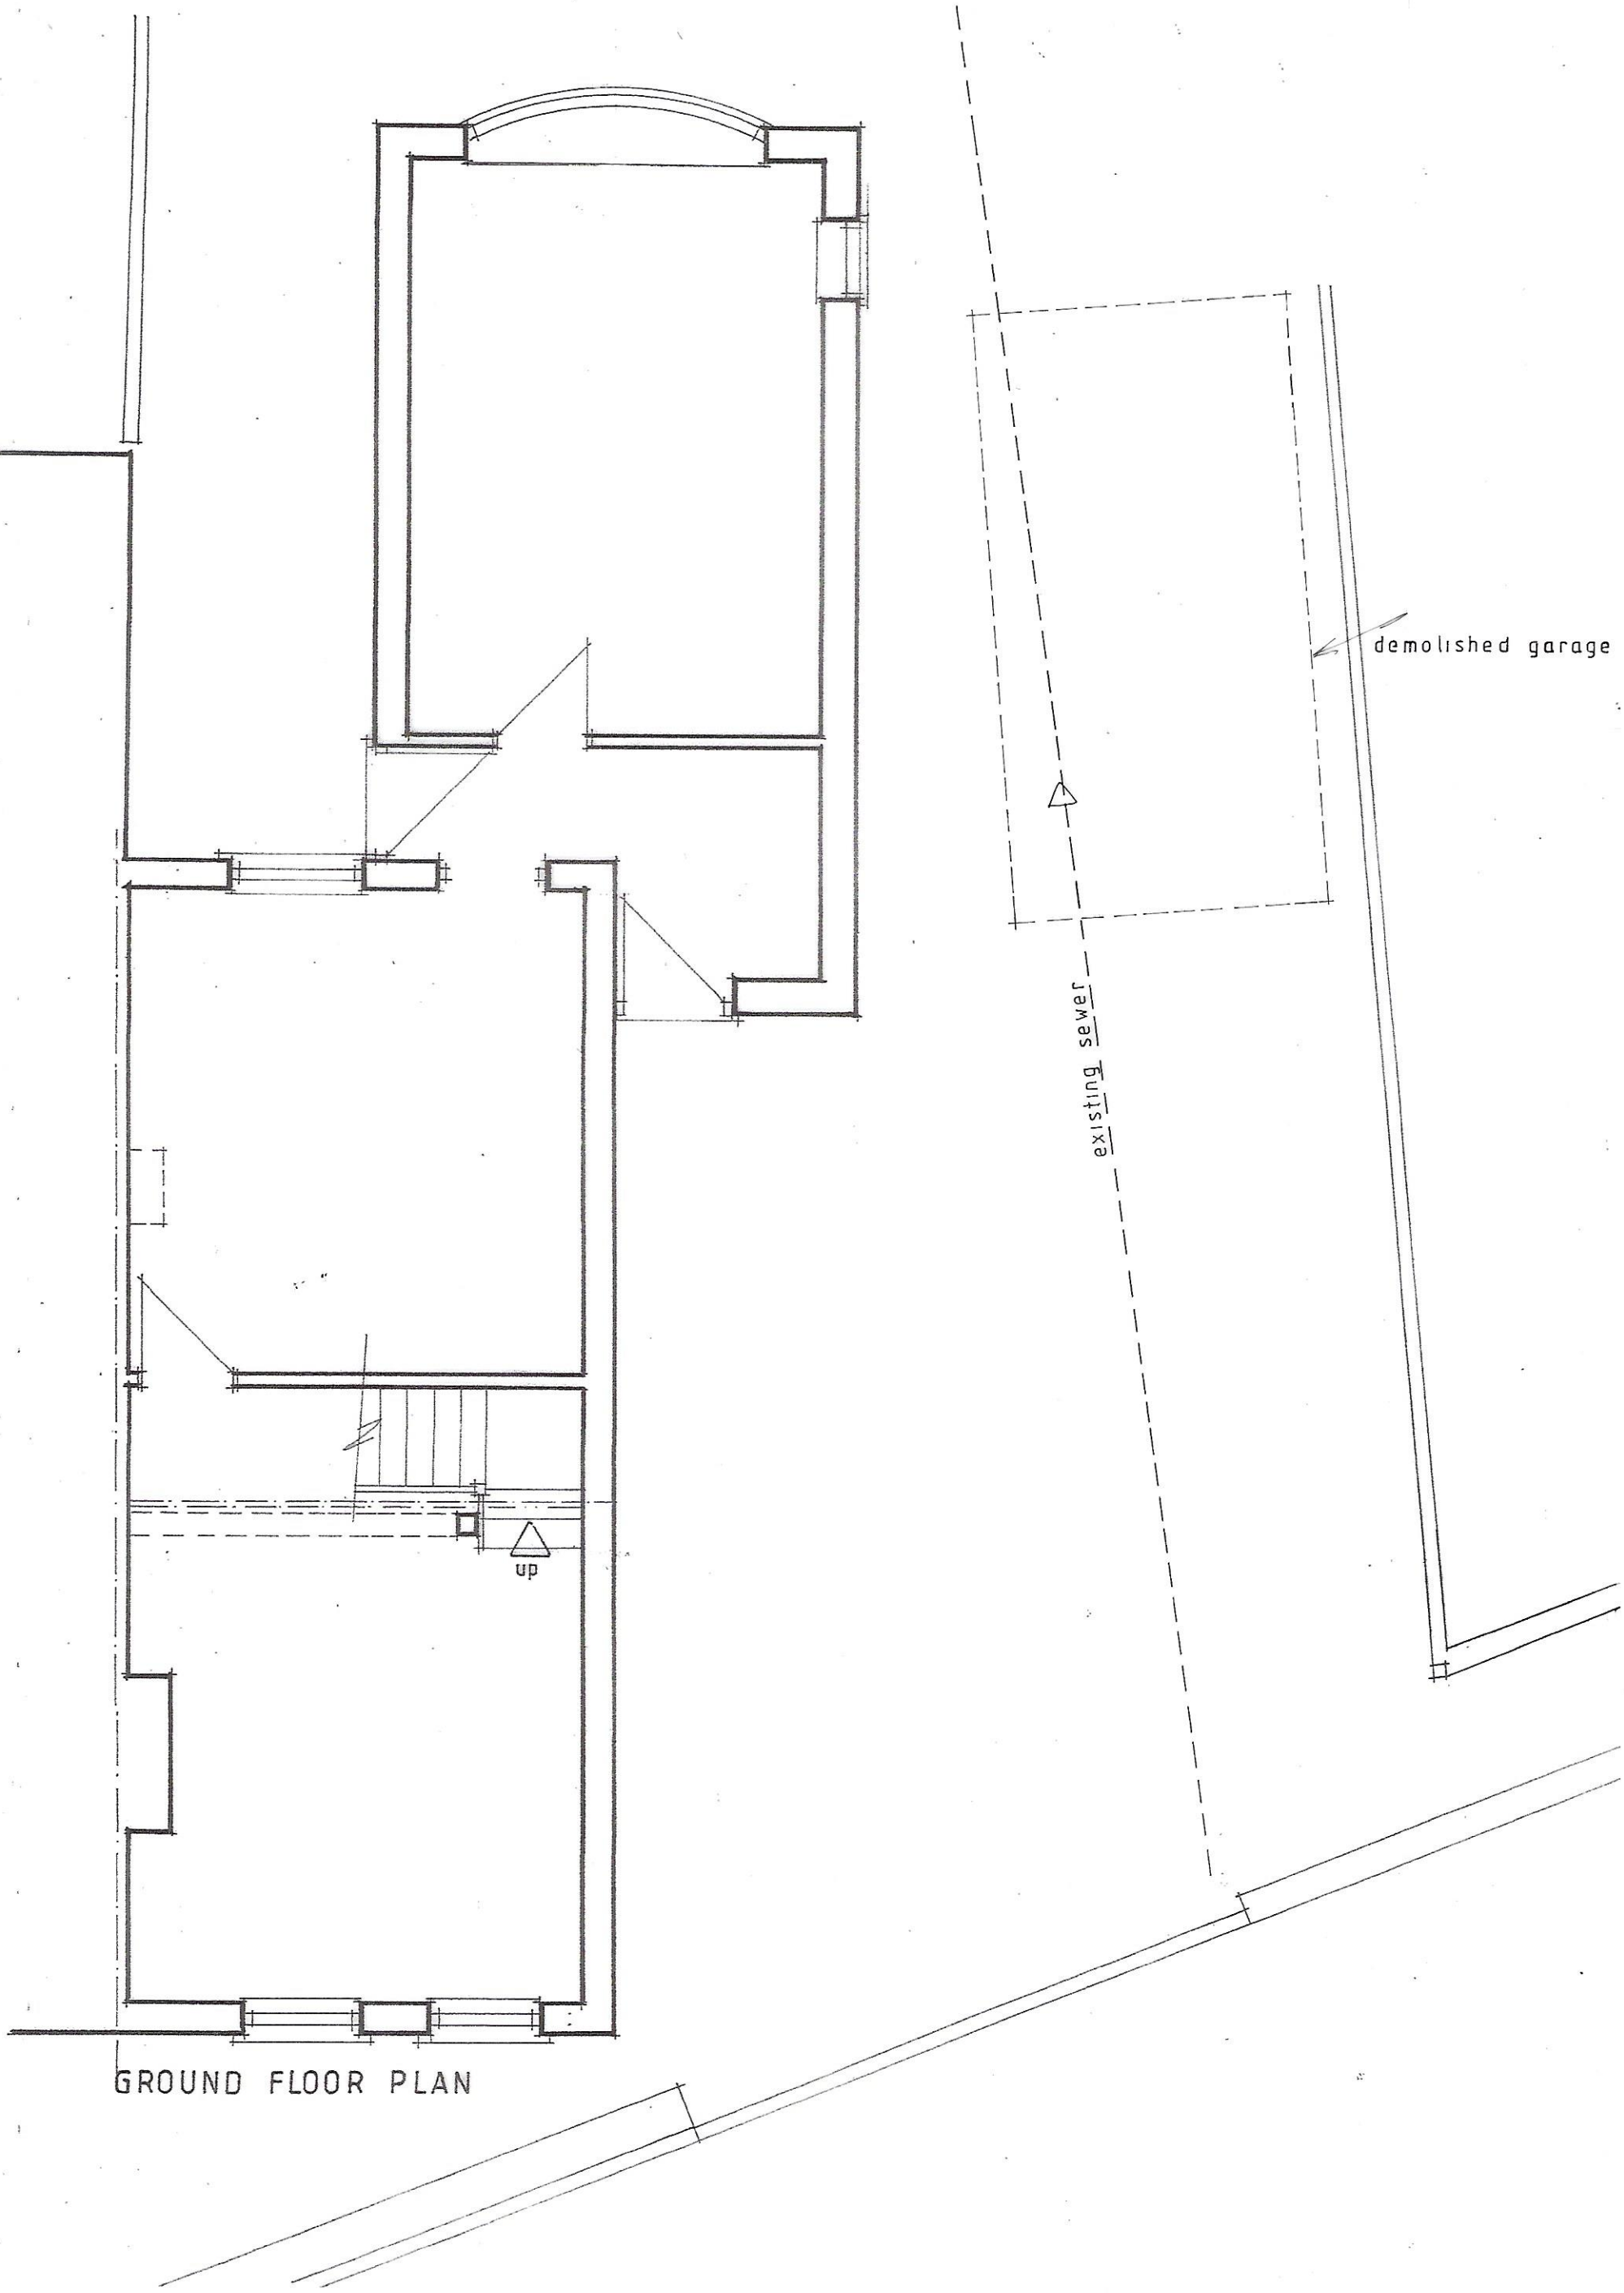

GROUND FLOOR PLAN

Scale 1/50
Drwg. No. JS/ILSW/10

e austin
planning & building services

'Blue Horizon'
Main Road
Higham
Derbyshire DE55 6EH
Telephone 01773 835304
E-mail ernieaustin1942@hotmail.com

SURVEY AS EXISTING 45 INNS LANE, SOUTH WINGFIELD