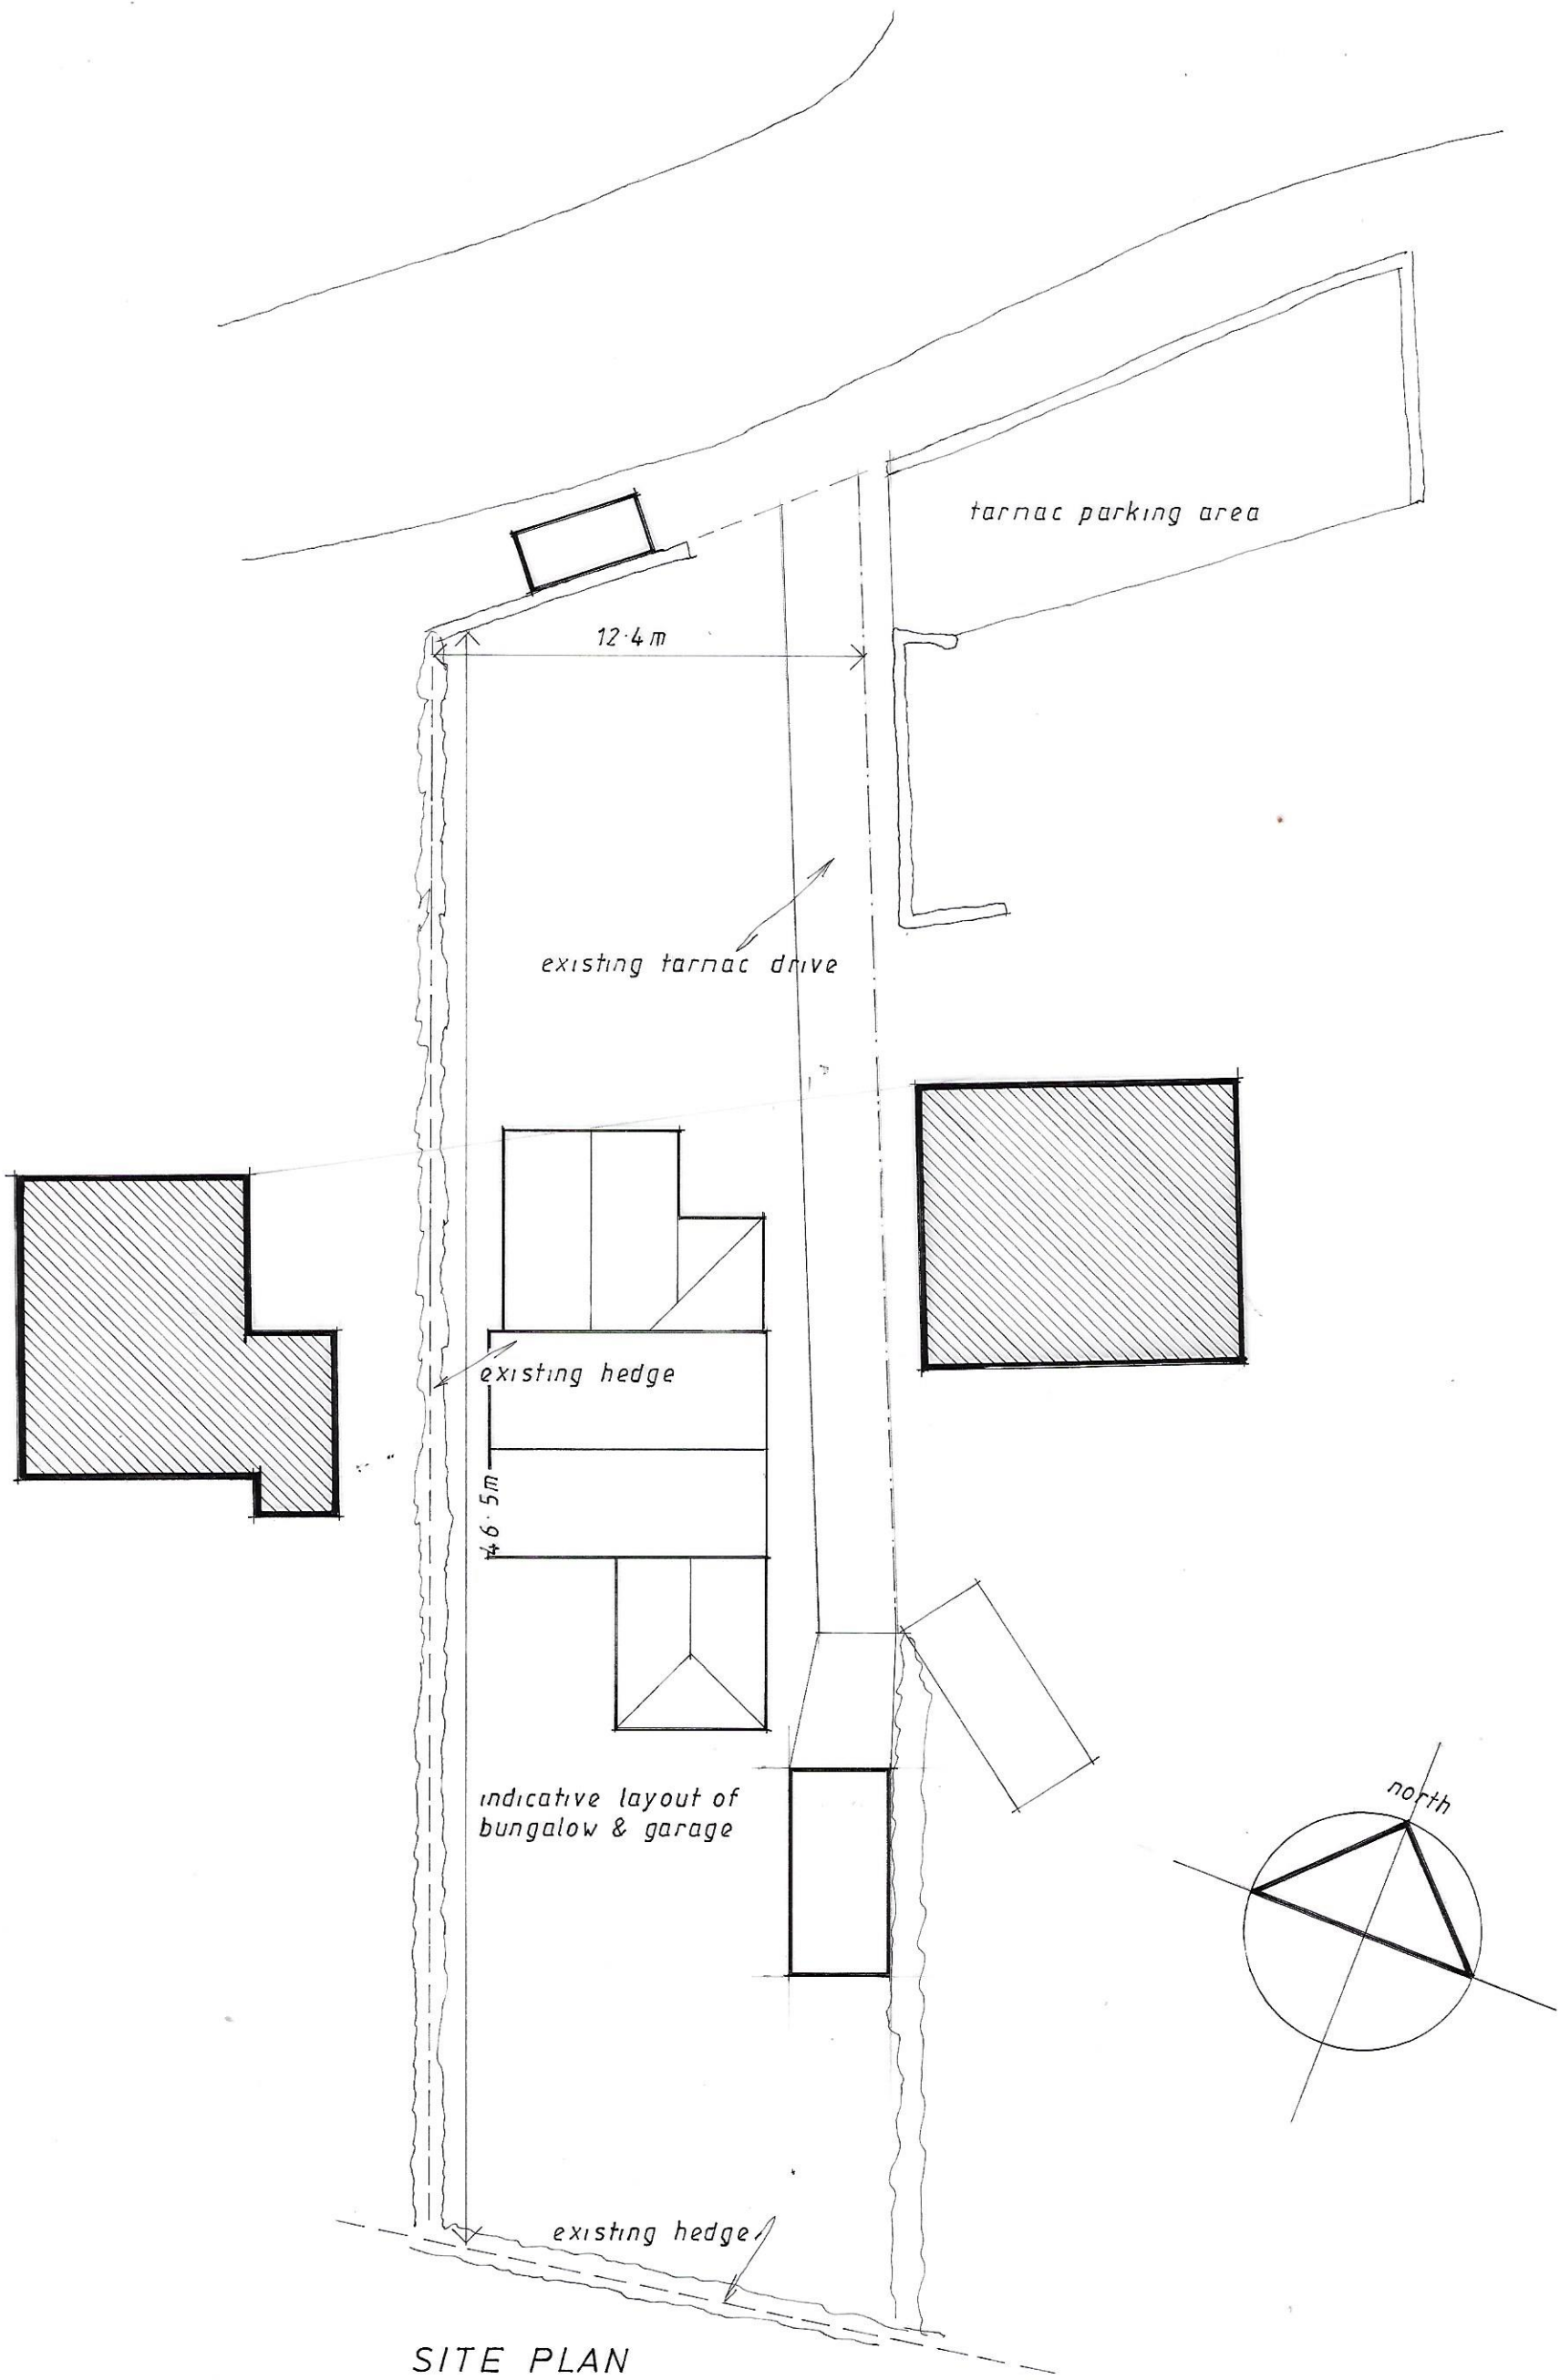


SITE PLAN

LAND AT TOWN END, CRICH, DERBYSHIRE

SCALE: 1/200