
Proposed Temporary Agricultural Workers Dwelling
Location Plan

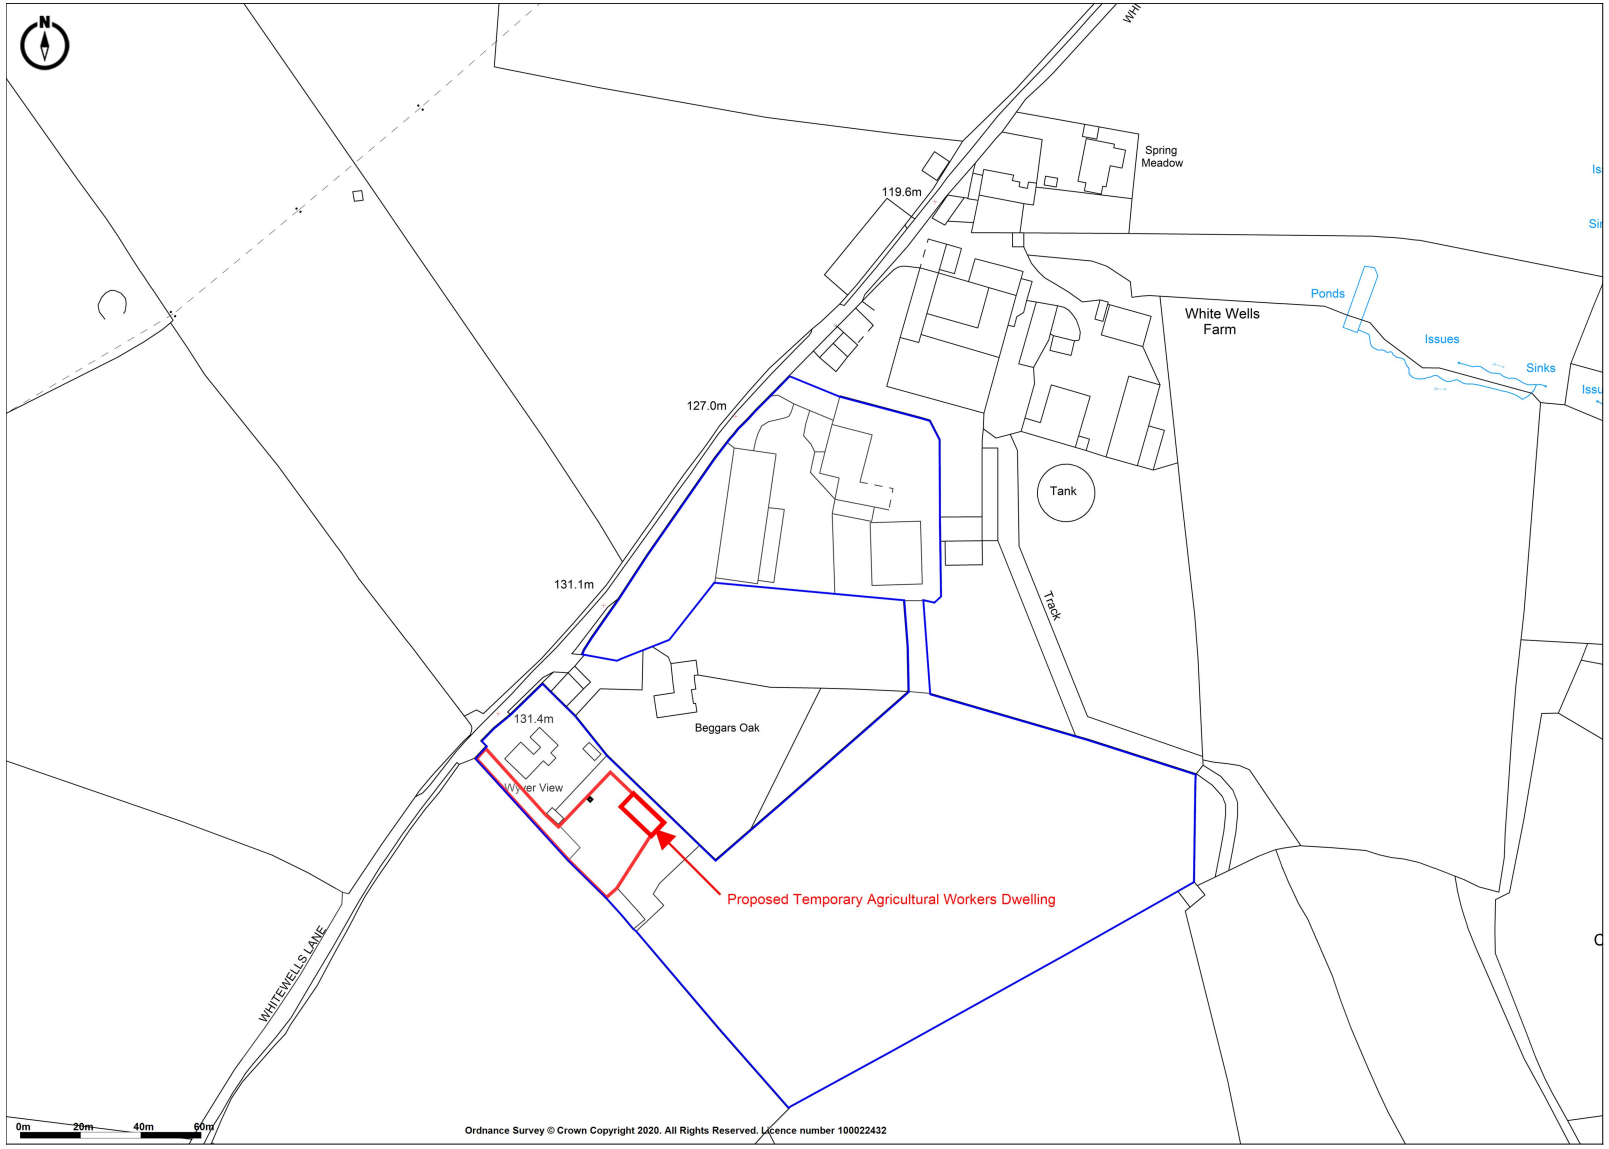

Promap V2
LANDMARK INFORMATION

Ordnance Survey © Crown Copyright 2020. All Rights Reserved.
Licence number 100022432
Plotted Scale - **1:2500**. Paper Size - **A4**

BAGSHAWS
Land · Property · Livestock

Bagshaws LLP
Vine House, Ashbourne, Derbyshire, DE6 1AE
01335 342201