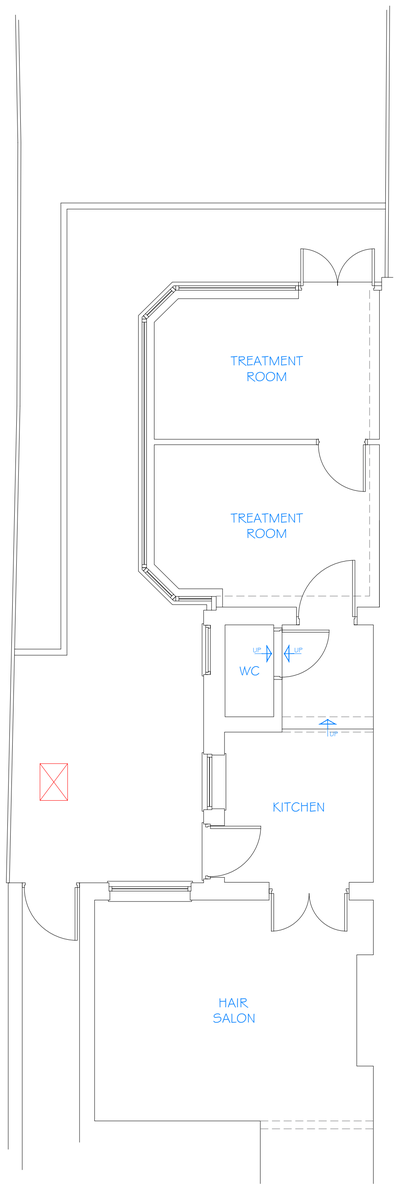

EXISTING GROUND FLOOR LAYOUT

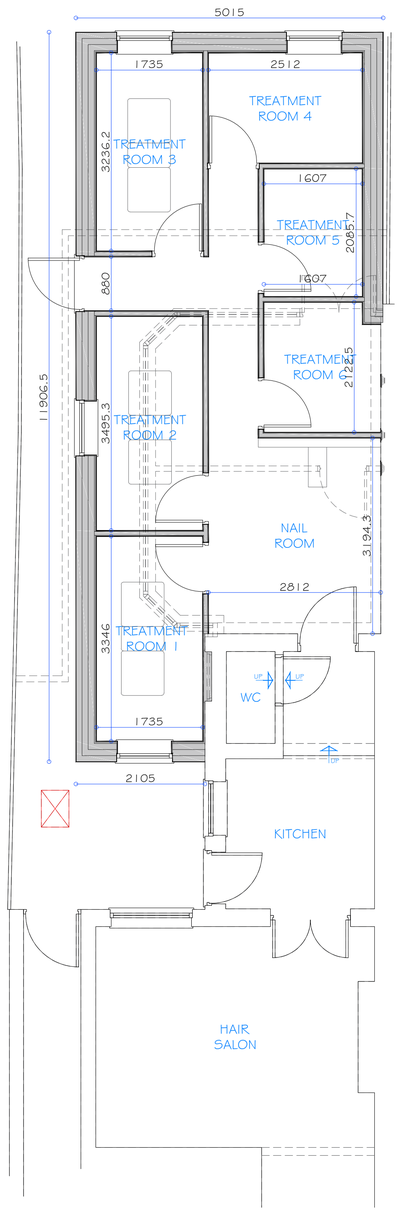

PROPOSED GROUND FLOOR LAYOUT



EXISTING BLOCK & LOCATION PLANS



PROPOSED BLOCK & LOCATION PLANS



EXISTING SIDE ELEVATION

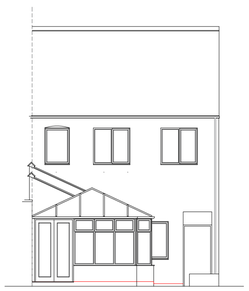

EXISTING REAR ELEVATION

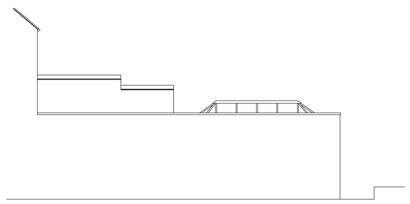

EXISTING SIDE ELEVATION

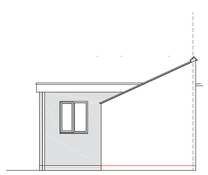

PROPOSED REAR SECTION

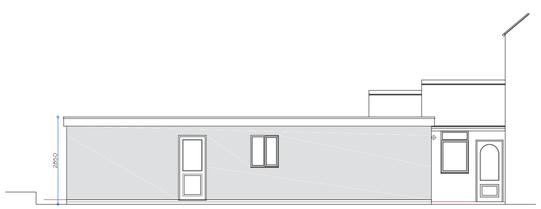

PROPOSED SIDE ELEVATION

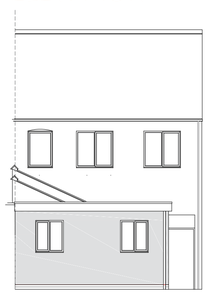

PROPOSED REAR ELEVATION

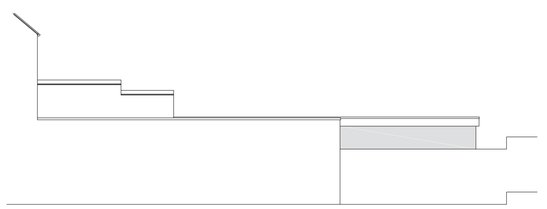

PROPOSED SIDE ELEVATION

REV	DATE	DETAILS
B	20/07/20	ROAD NAMES ADDED
A	14/07/20	ELEVATIONS / CLIENT AMENDMENTS

CLIENT:
MRS K FREEMAN

SITE ADDRESS:
THE HAIR ROOM
31 STATION ROAD
LANGLEY MILL
NOTTINGHAM
NG16 4DQ

PROPOSED WORK:
EXTENSIONS & ALTERATIONS

DRAWING TITLE:
EXISTING / PROPOSED LAYOUTS, ELEVATIONS, BLOCK PLAN & LOCATION PLAN

SHEET NO: 001_C

SCALE: 1:50, 1:100 @ A1