

PROPOSED ELEVATIONS FRONT SIDE REAR

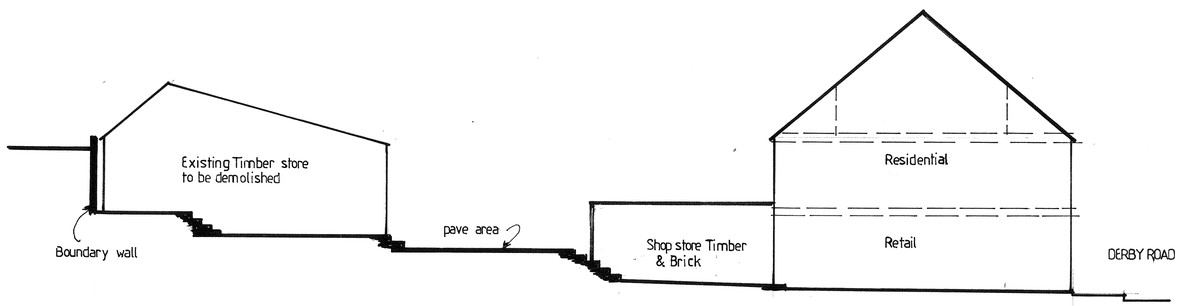

APPROXIMATE LAND SECTION EXISTING

A—A

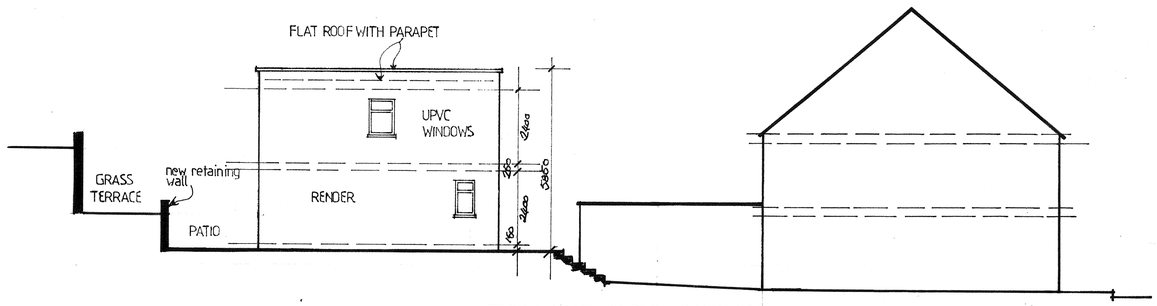

APPROX LAND SECTION PROPOSED

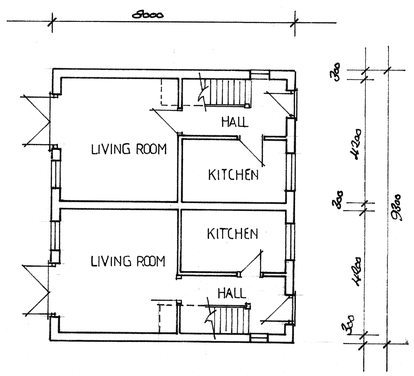

GROUND FLOOR

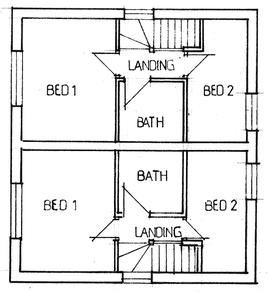

FIRST FLOOR

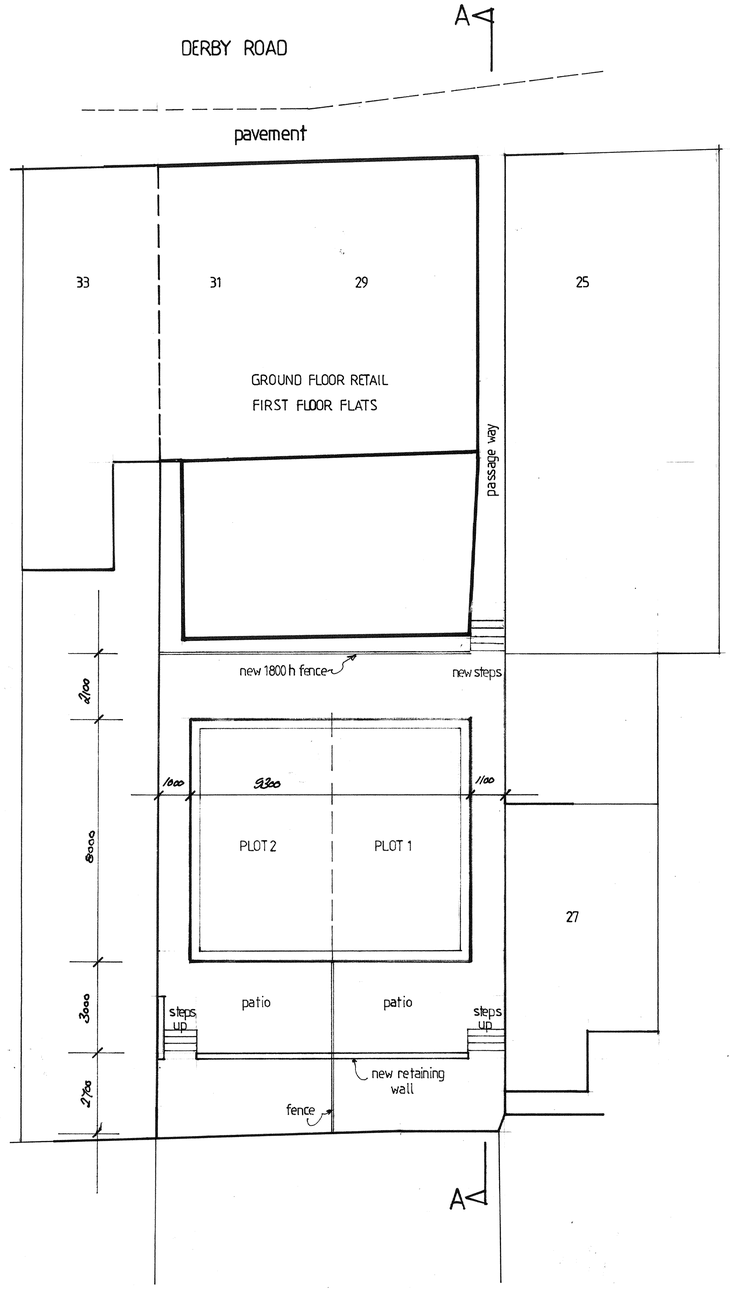

SITE BLOCK PLAN

1:100 Scale

0 1 2 3 4 5 6 7 8 9 10

NOTES:
All dimensions must be checked on site

A		
	Date	Revisions

©copyright

FRED DAVIDSON
LIMITED
THE OFFICE 10 LOWER MAPLES
SHIPLEY DERBYSHIRE DE757JU
01773 710621
07973 722421

Client
Mr ARTHUR ALSOP

Job Title
NEW HOUSING REAR OF
29-31 DERBY ROAD
HEANOR DERBYSHIRE
DE75 7QG

Drawing Title
BLOCK PLAN

Scale 1 : 100

Date 3/07/2020 Drawn by FD

Drg No. FDLTD/AA/01 Rev.

A PRODUCT OF THE UNO RANGE-ARCHITECT CAT. No 7311

594 x 841mm A1