Reproduction in whole or part is prohibited without the prior permission of Ordnance Survey.
Crown copyright 2019. Supplied by copla ltd trading as UKPlanningMaps.com a licensed Ordnance Survey partner (100054135).

10 0 10 20 30 40 50
Metres

N

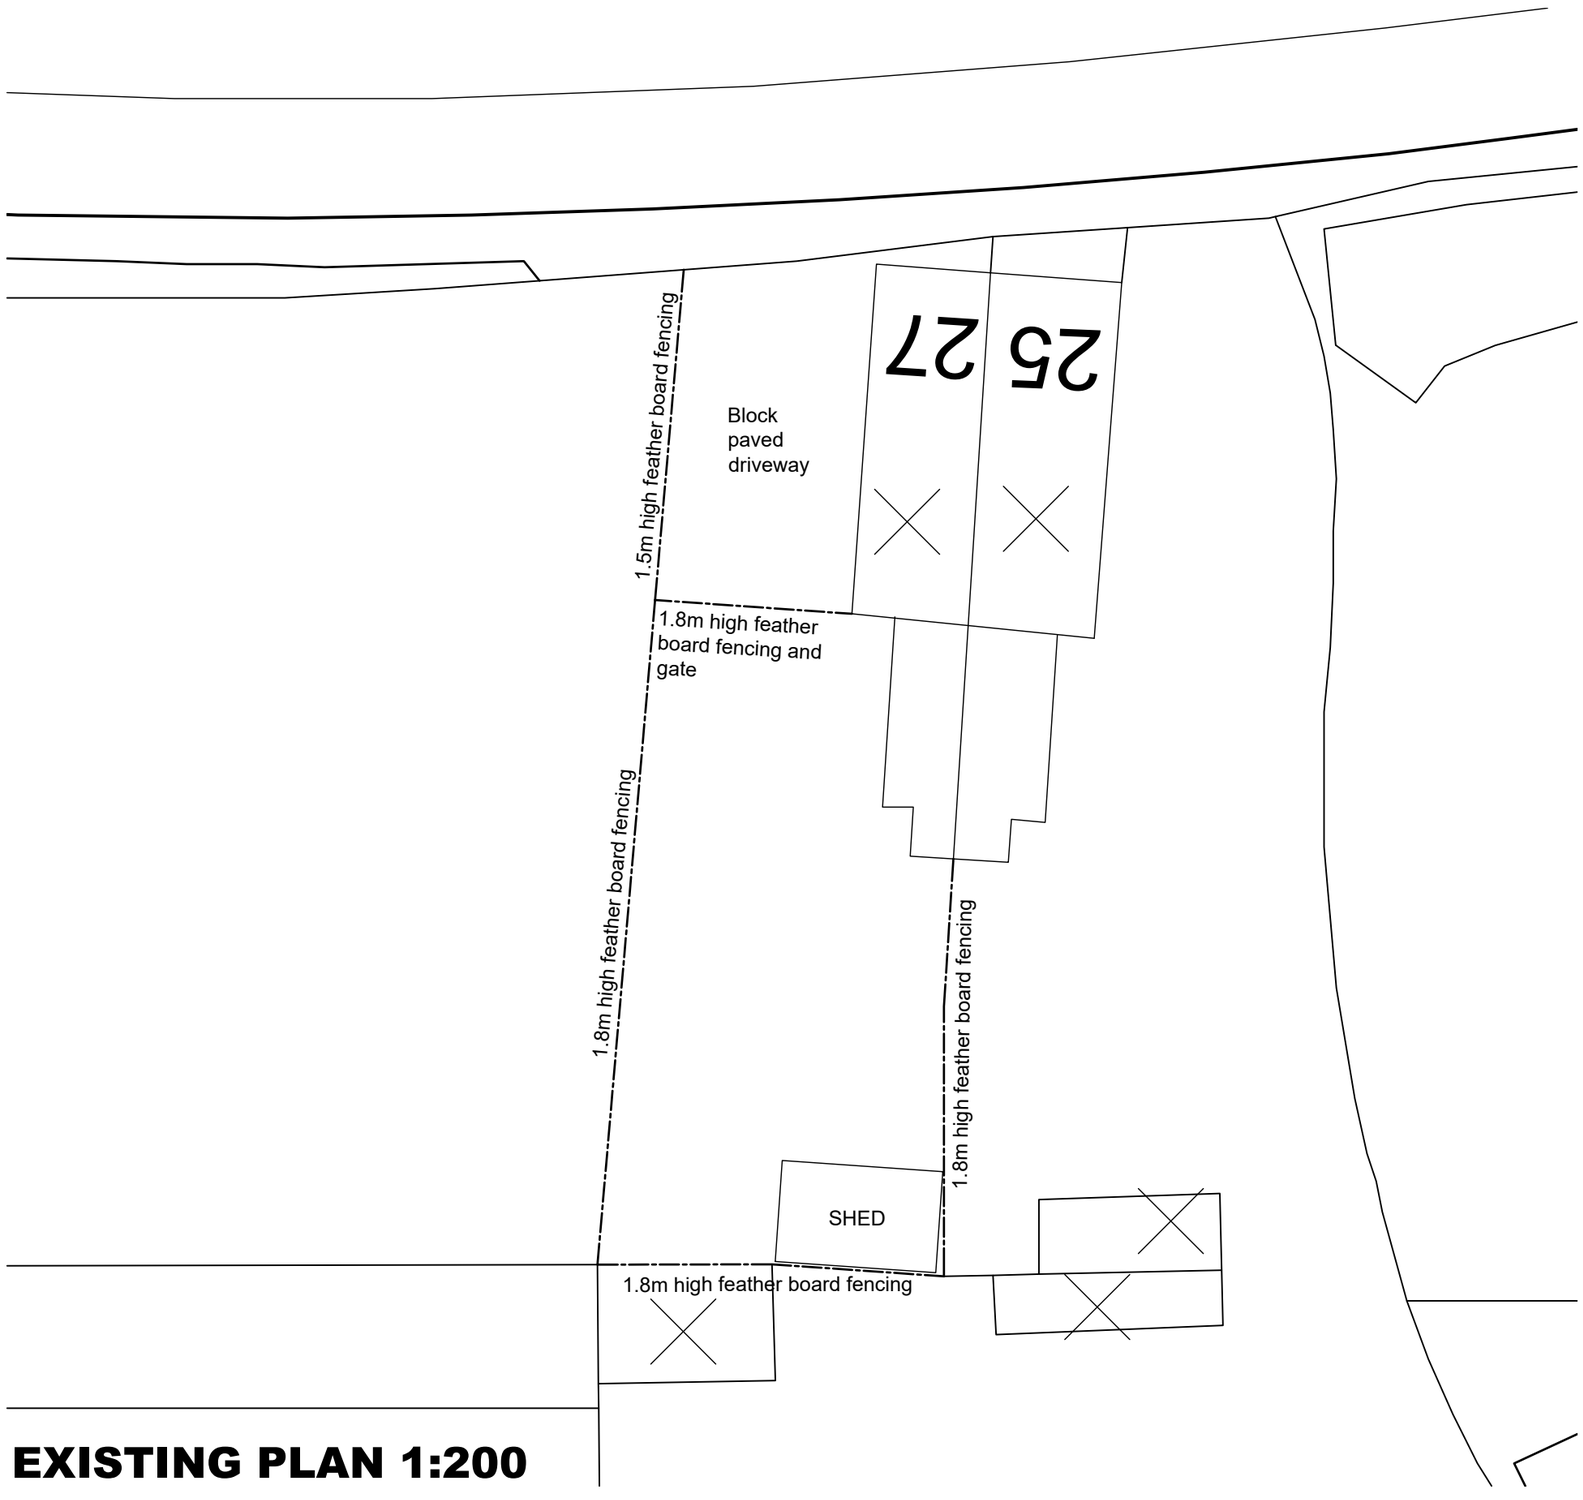

EXISTING PLAN 1:200

REV:	DATE:	DESCRIPTION:	BY:

PROJECT:
2.4M HIGH FENCE

DRAWING TITLE:
EXISTING PLAN

PROJECT ADDRESS:
27 RIPLEY ROAD
HEAGE
DE56 2HU

CLIENT:
MS EGGETT

DATE: OCT 2019 SCALE: AS SHOWN FORMAT: A3

DRAWN :	DRG NO:	REVISION:
CHECKED:	1908 / 003	
APPROVED:		Actual Size. 0 10mm