

EXISTING ELEVATIONS 1:100

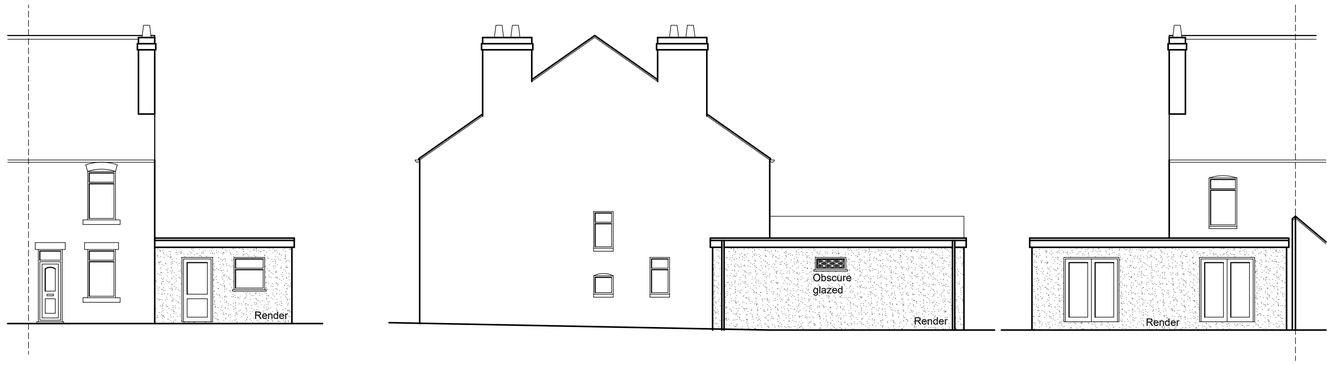

PROPOSED ELEVATIONS 1:100

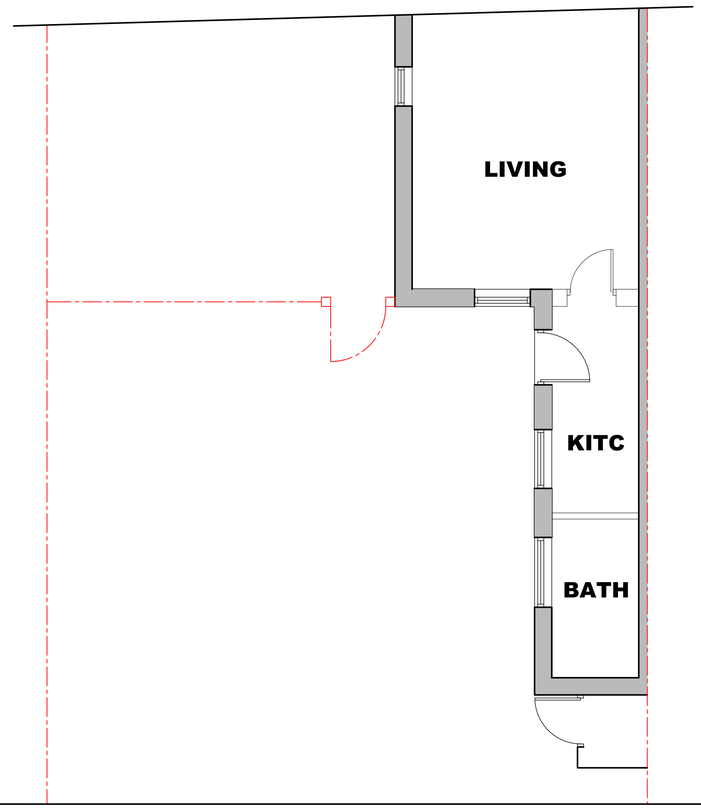

EXISTING PART SITE / GROUND FLOOR PLAN 1:50

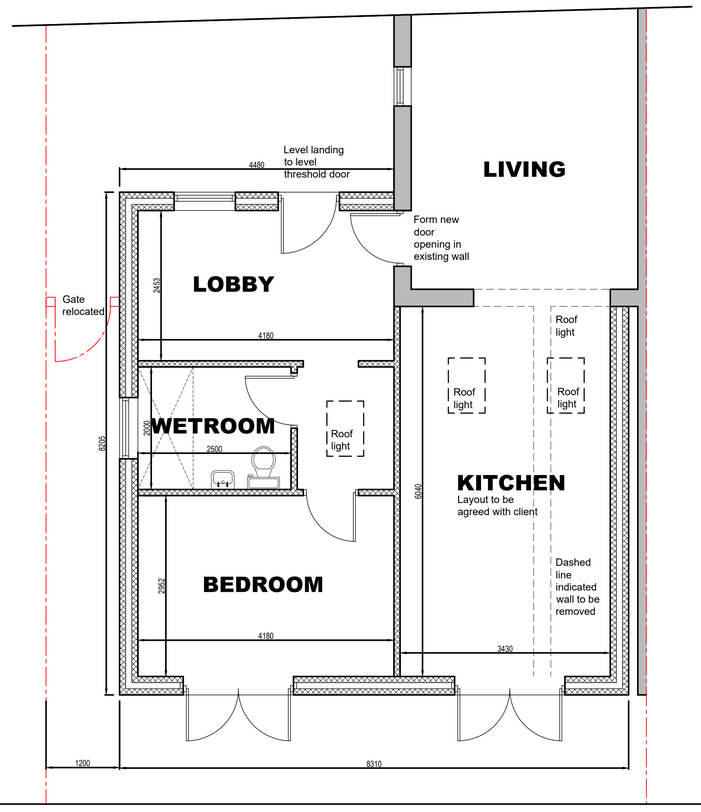

PROPOSED PART SITE / GROUND FLOOR PLAN 1:50

REV:	DATE:	DESCRIPTION:	BY:

PROJECT:
KITCHEN AND BEDROOM EXTENSION

DRAWING TITLE:
EXISTING AND PROPOSED PLANS

PROJECT ADDRESS:
27 RIPLEY ROAD
HEAGE
DE56 2HU

CLIENT:
MS EGGETT

DATE: MAY 2020 SCALE: AS SHOWN FORMAT: A1

DRAWN :	DRG NO: 1908 / 002	REVISION:
CHECKED:		
APPROVED:		Actual Size 0 10mm